

REVISIONS

A	Drawing corrected 04/4/2022
B	mansard roof on 2nd storey changed 05/4/2022




FLAT No.	AREA (m ²)	No. Bedroom
24	69	2
25	50	1
26	64	2
27	51	1
28	58	1
29	62	1
30	40	Studio

Communal Area	
First Floor	77 sqm

THIRD FLOOR PLAN

Drg. No. 15/2936/7 B Scale 1:100 Date 17/10/16 Drawn by D. Suarez	REVISION B	(C) Drawn
--	---------------	--------------

THE GILLET MACLEOD PARTNERSHIP
Chartered Architects & Town Planning Consultants
1 High Road Old Eastcote Pinner Middlesex HA5 2EW Tel. 0208 868 1333

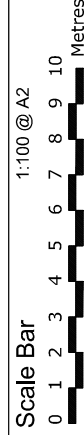

FLC MOTORS ,HIGH ST, YIEWSLEY
MIDDLESEX UB7 8AA