


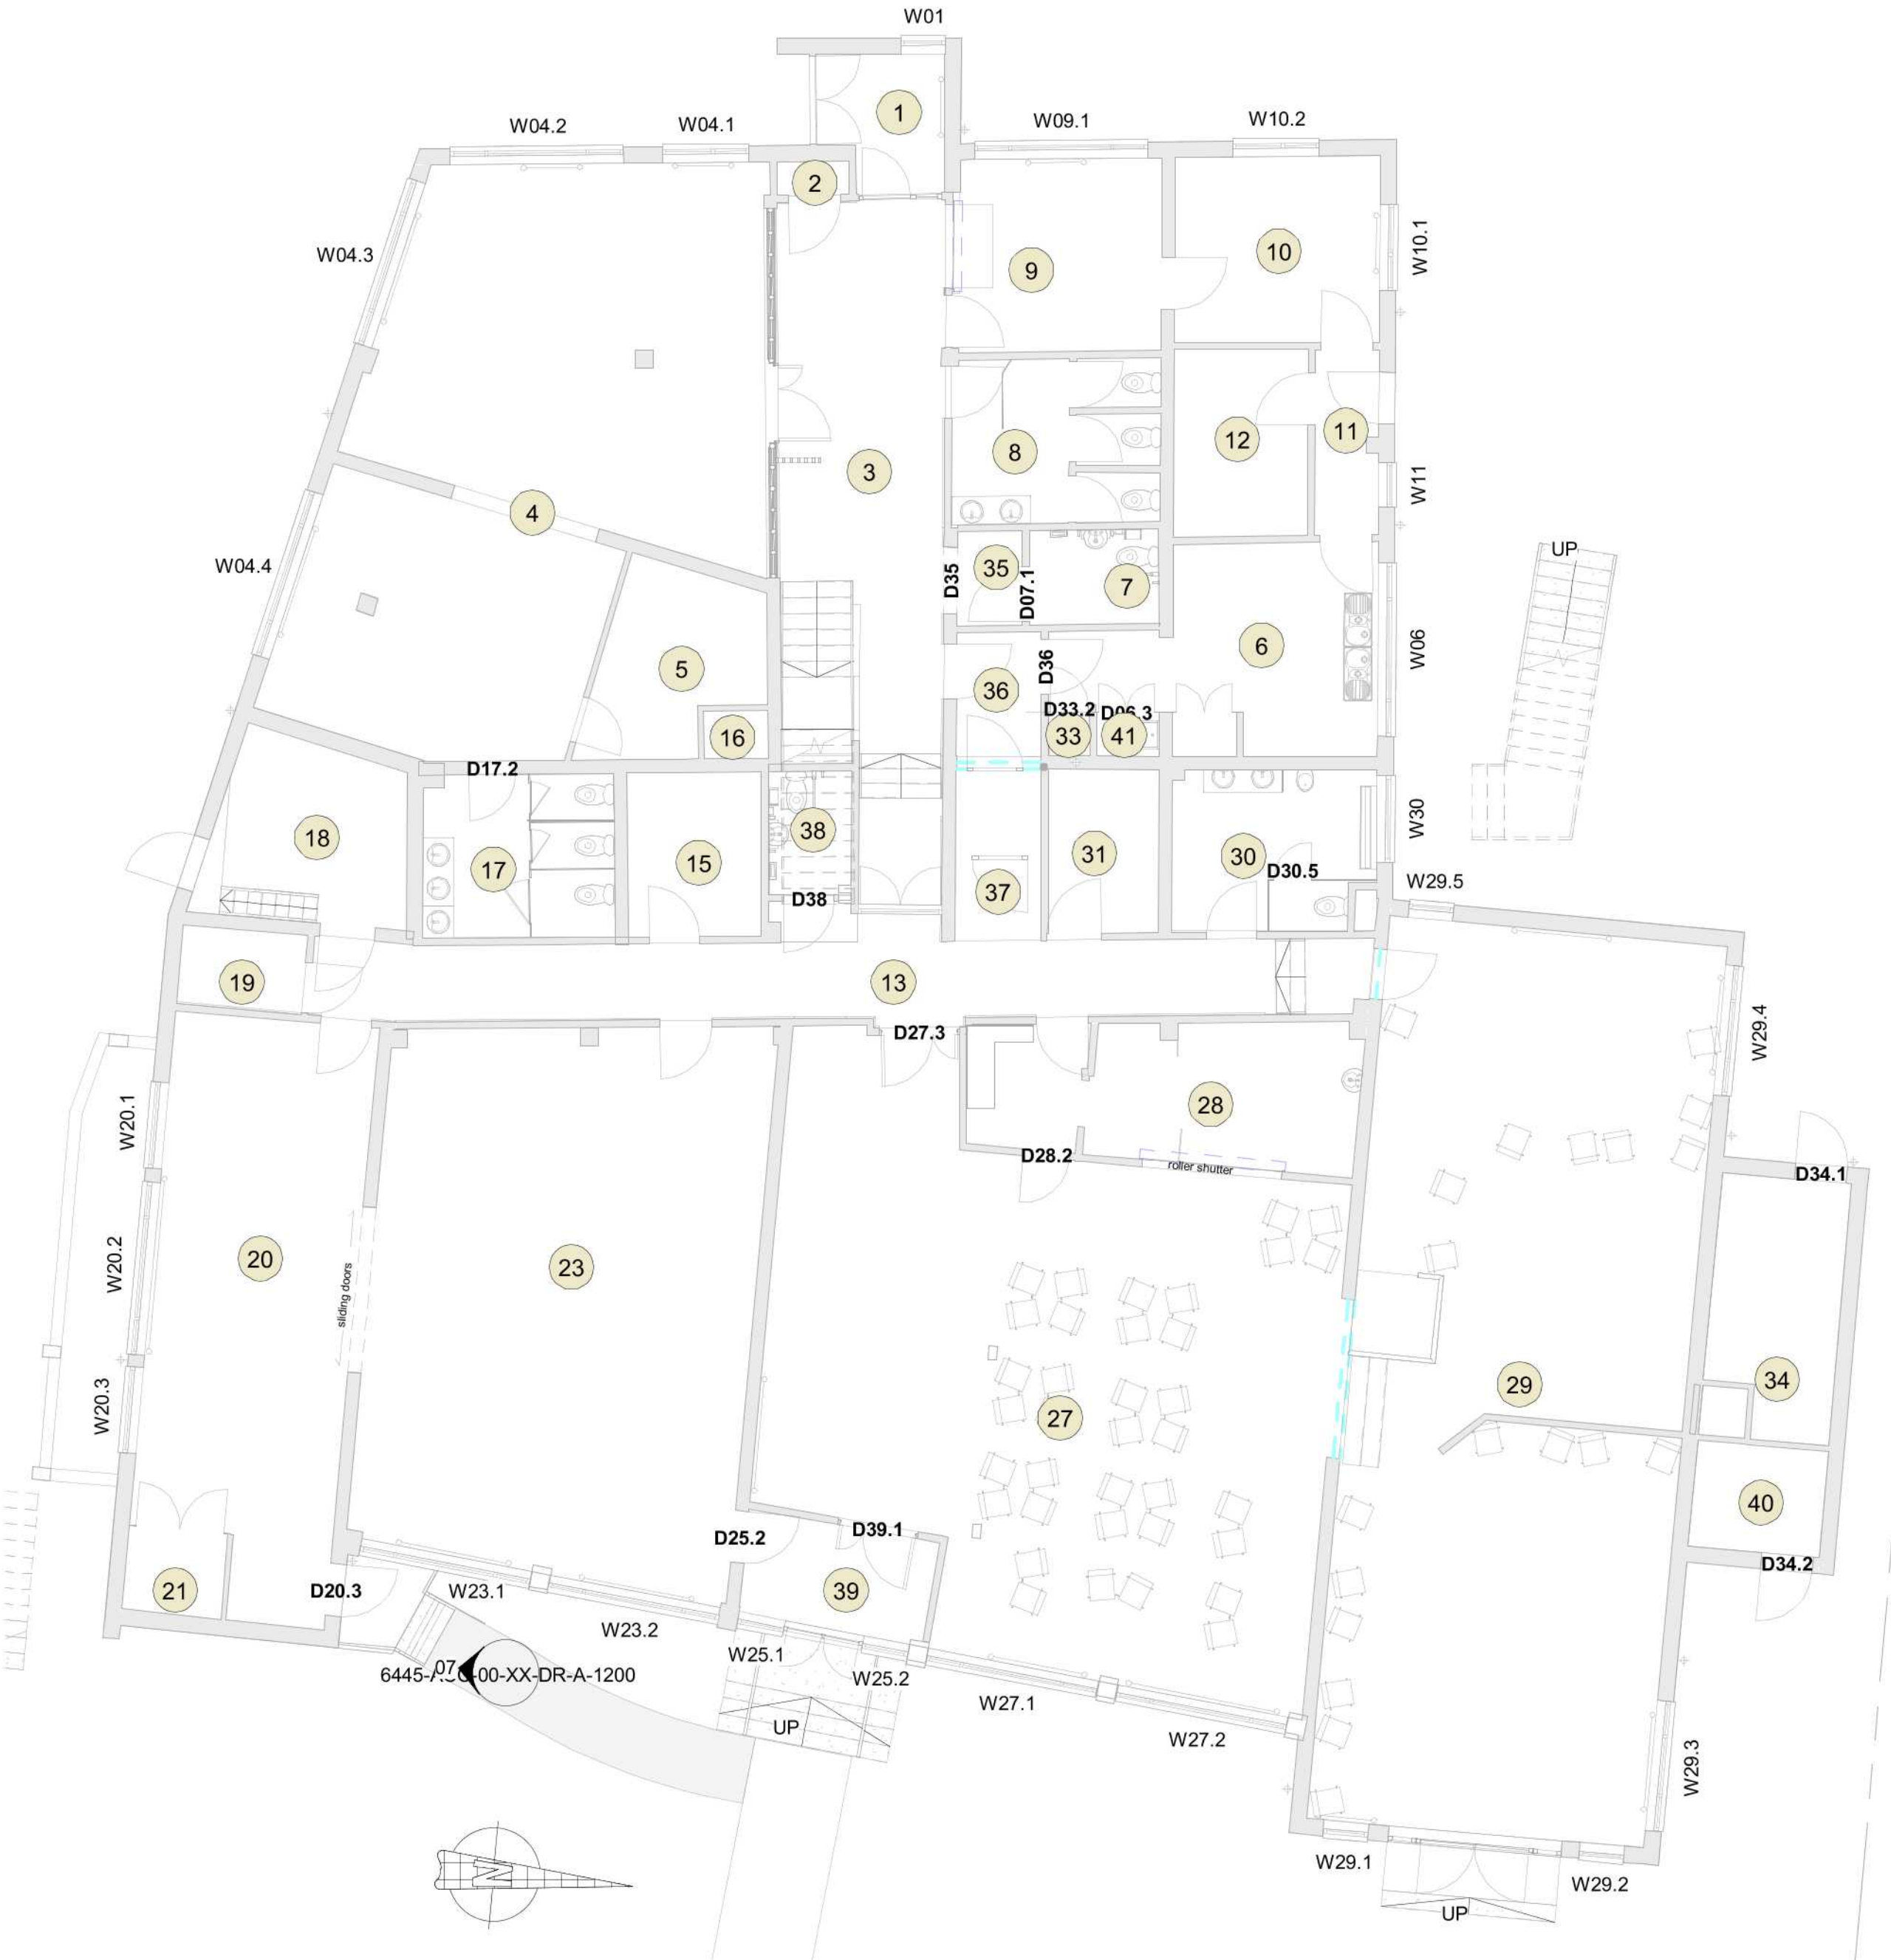

01 Proposed - Ground Floor - Door & Window Location Plan

All dimensions and levels to be checked on site by contractor prior to preparation of shop drawings and commencement of work on site.

DO NOT SCALE FROM THIS DRAWING. IF IN DOUBT
ASK.

This drawing and the copyrights and patents therein are the property of ALLEN CONSTRUCTION CONSULTANCY LTD and may not be used or reproduced without prior consent.

This drawing is to be read in conjunction with all relevant Consultant's and/or specialist's drawings and documents. Any discrepancies or variations are to be notified to ALLEN CONSTRUCTION CONSULTANCY LTD before the affected work commences.

PA0	First Issue - For Planning	As Sheet
Rev	Comment	Date

allen 
construction consultancy ltd

**Highlands House,
Highlands Road,
Shirley, Solihull,
B90 4ND**

Tel: +44 (0)121 765 2900
Email: info@allen.uk.com

Client



Project

Refurbishment works to Yiewsley & West Drayton Community Centre

Address 228 Harmondsworth Road,
West Drayton, UB7 9JL


Proposed - GF - Door & Window Location & Schedule

Project No.	6445
-------------	------

Date	08/04/2020
------	------------

Drawn by LN

Checked by	PQ
------------	----

Drawing No.

6445-ACC-00-GF-DR-A-1112

Scale @A2	1 : 100	REV	PA0
--------------	---------	-----	-----