

NOTES

CONTRACTORS MUST VERIFY ALL DIMENSIONS ON SITE BEFORE COMMENCING ANY WORK ON SHOP DRAWINGS

DO NOT SCALE FROM THIS DRAWING

RS ATPA COPYRIGHT

- Notes:
1. Do not scale this drawing
 2. All dimensions to be verified on site and any discrepancy reported to the client
 3. This drawing to be read in conjunction with all relevant drawings

owners to serve party wall act notice on owners of adjacent property and obtain written agreement, prior to commencement of any works

client/builder to obtain all planning permission approvals from the relevant authority, commencement of building works prior to the planning & building control approvals is to client/builders own risk

roof lights:
final size and position of roof lights to clients requirements

all rainwater guttering, down pipes locations to be confirmed by architect & not to encroach neighbors property

client/builder to liaise with local water board for any new works on or within the public sewer or drain runs and obtain approval from the local authority prior to commencement of any works


Proposed Single Storey Side Extension

REV	AMENDMENT	DATE	CHNO
A	Planning Issue	23.06.20	RS



CLIENT	Vijitha Rajeevan
PROJECT	153 Primmer Road Northwood HA6 1DB
DRAWING TITLE	Proposed Single Storey Side Extension Existing & Proposed Elevations Sheet 3

SCALE	DRAWN BY	CHECKED	DATE
1:50 @ A1 1:100 @ A3	RS	RS	23.06.20
DRAWING NUMBER	2020 - 51 - 03	REVISION	A

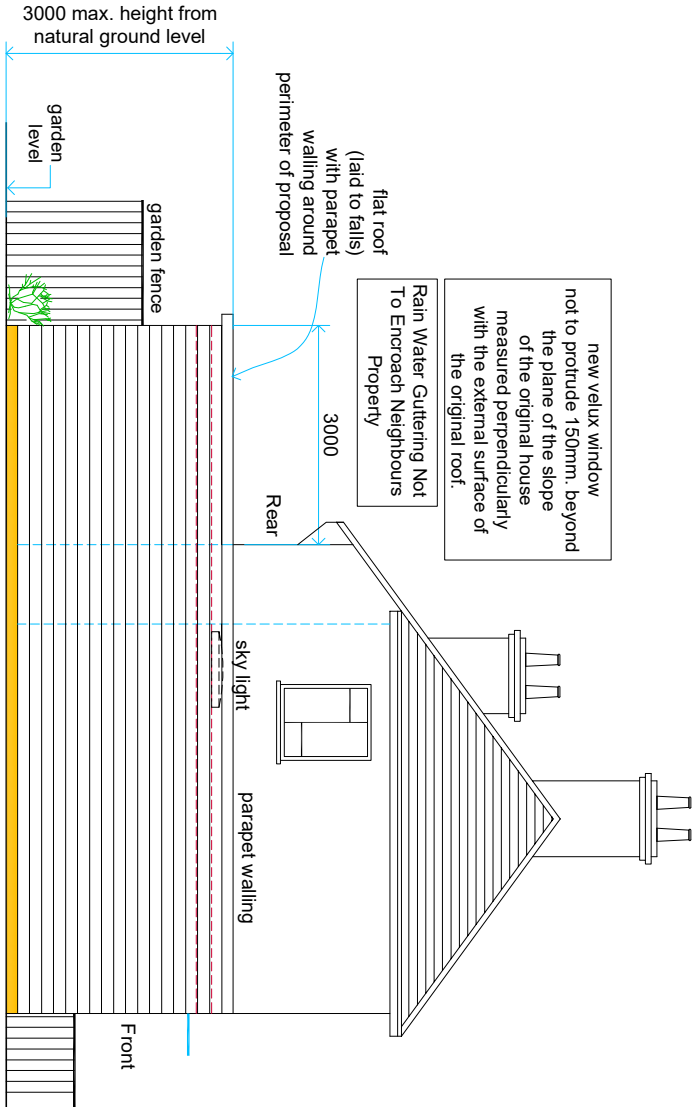


Proposed Side Elevation - Left Hand Side

maximum height of proposal not to exceed more than 3.0m from natural ground level

all new facing brickwork/render, flat roof covering to match existing dwelling (land scapping to suit natural ground profile)

final position of new doors & windows to clients requirements

Final Position And Sizes Of New Sky Light Windows To Clients Requirements And To BCOs Approval

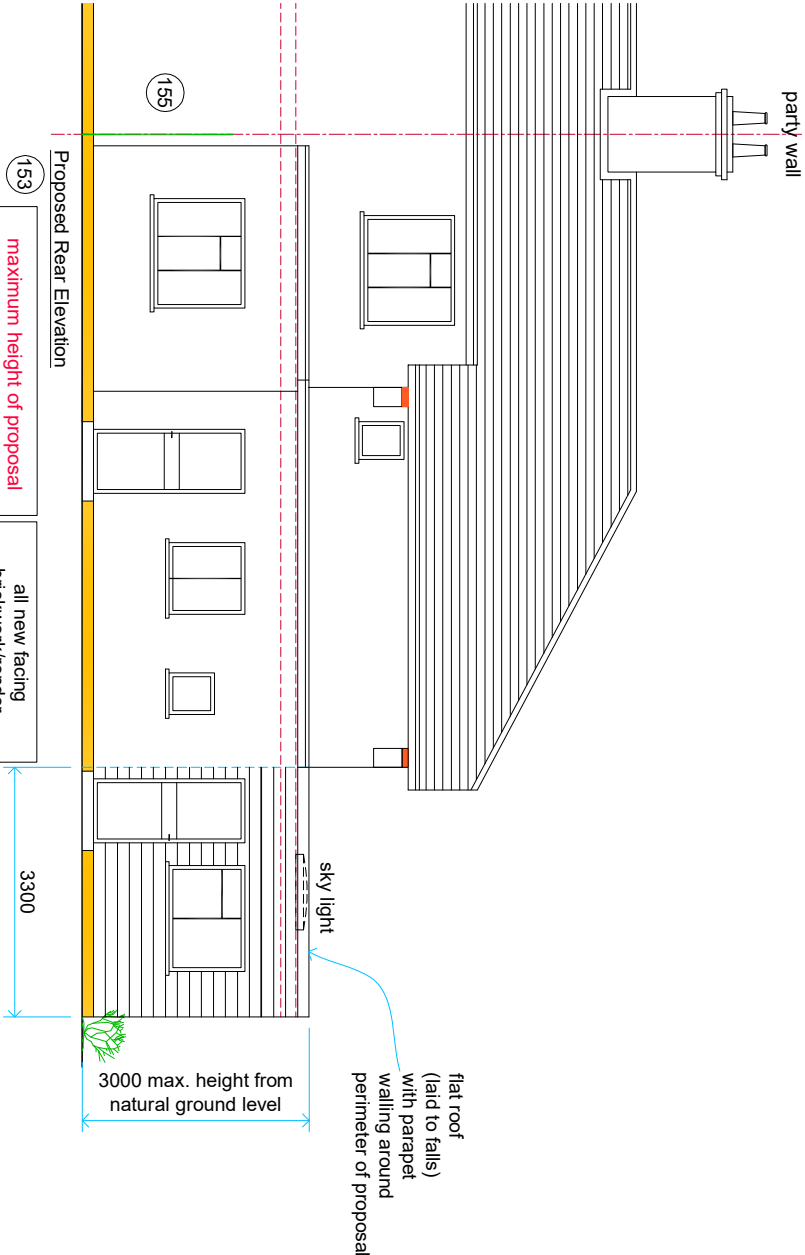



Proposed Rear Elevation

maximum height of proposal not to exceed more than 3.0m from natural ground level

all new facing brickwork/render, flat roof covering to match existing dwelling (land scapping to suit natural ground profile)

Final Position And Sizes Of New Sky Light Windows To Clients Requirements And To BCOs Approval

final position of new doors & windows to clients requirements

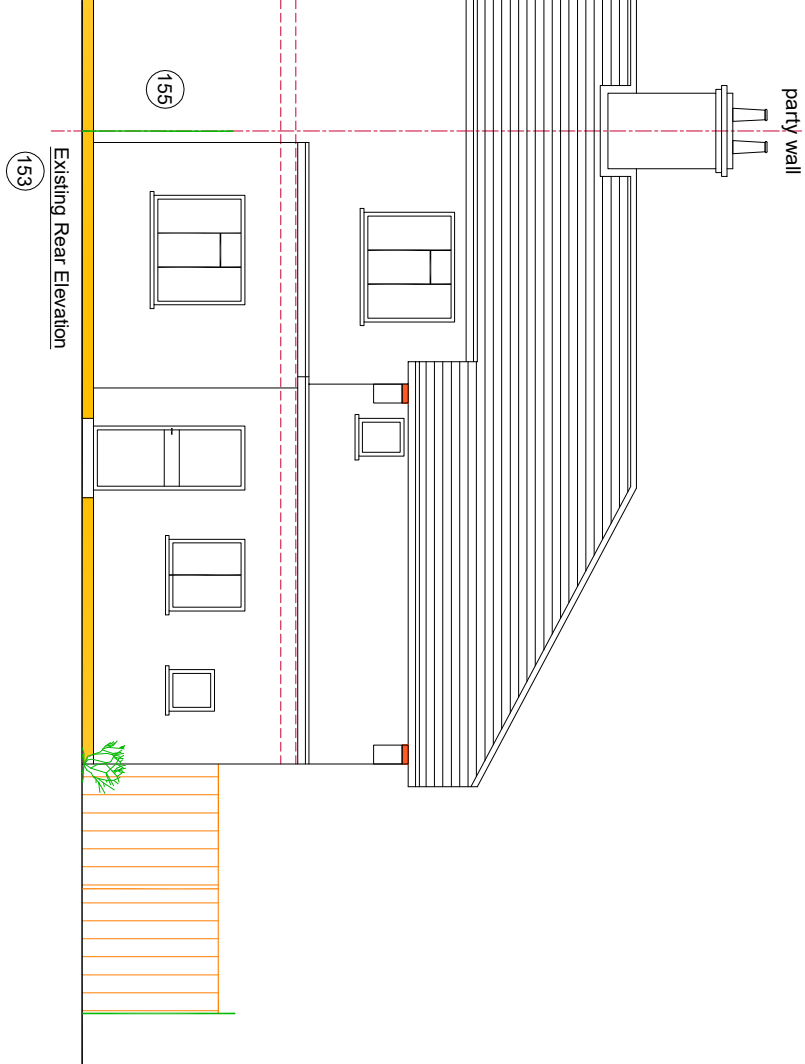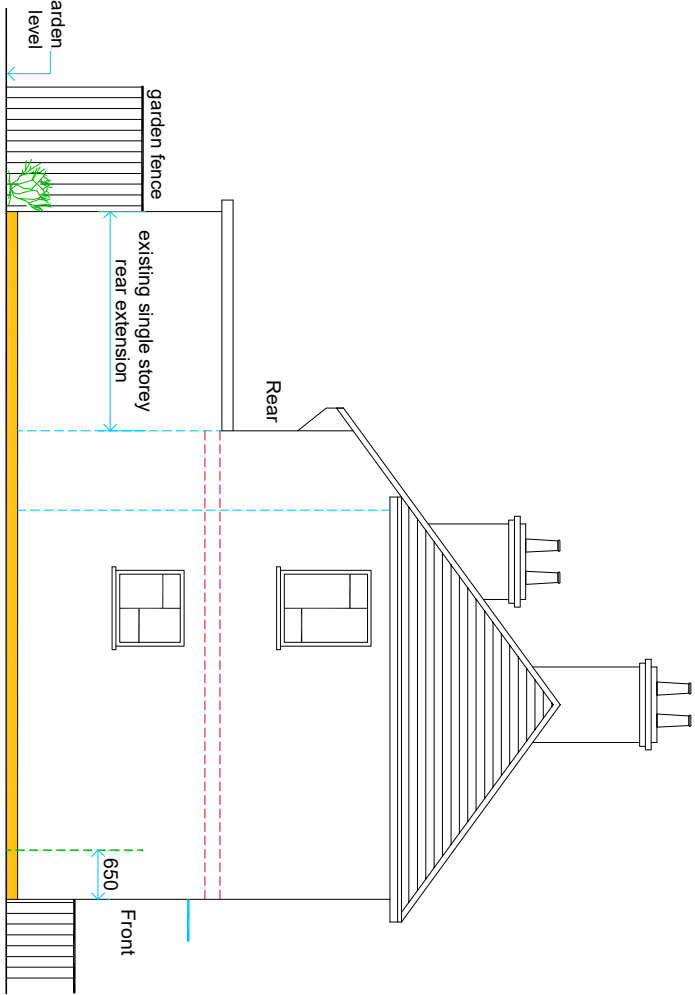

DRAWING STATUS

Planning Issue