



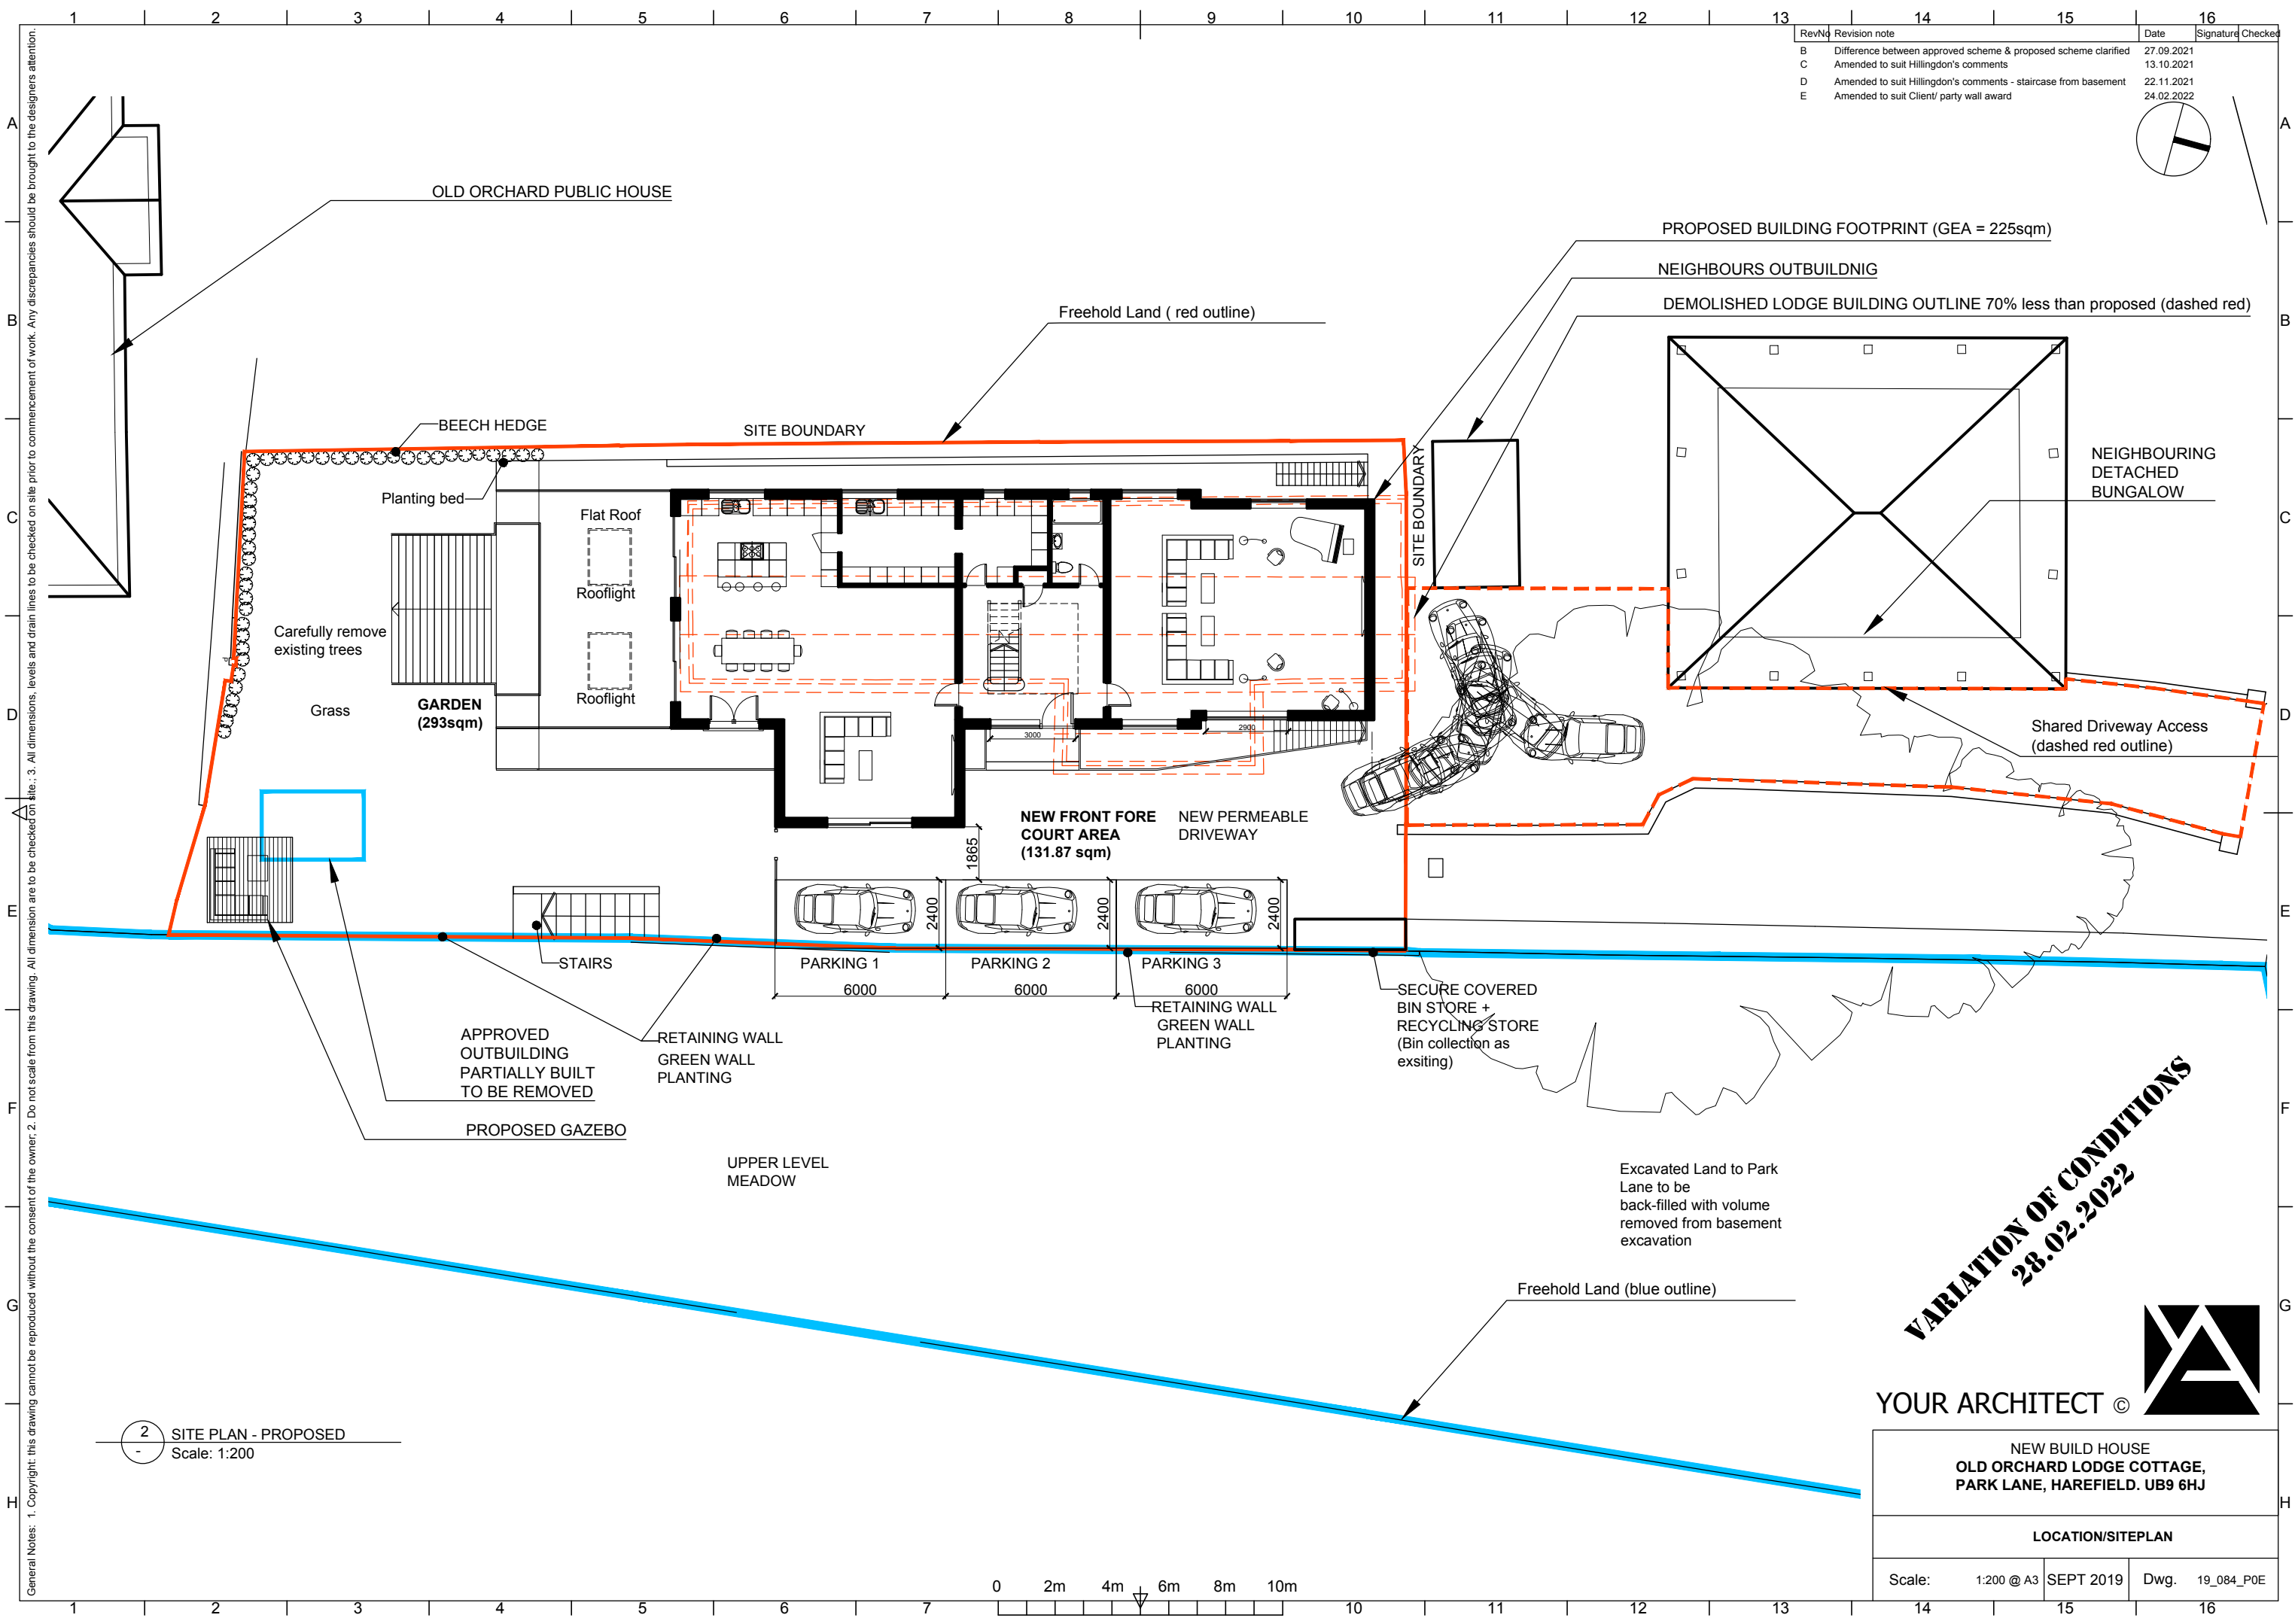

Rev	Revision note	Date	Signature	Checked
B	Difference between approved scheme & proposed scheme clarified	27.09.2021		
C	Amended to suit Hillingdon's comments	13.10.2021		
D	Amended to suit Hillingdon's comments - staircase from basement	22.11.2021		
E	Amended to suit Client/ party wall award	24.02.2022		

VARIATION OF CONDITIONS
28.02.2022

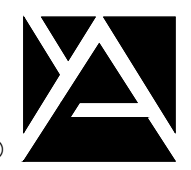

YOUR ARCHITECT ©

NEW BUILD HOUSE
OLD ORCHARD LODGE COTTAGE,
PARK LANE, HAREFIELD. UB9 6HJ

LOCATION/SITEPLAN

Scale:	1:200 @ A3	SEPT 2019	Dwg.	19_084_POE
--------	------------	-----------	------	------------