



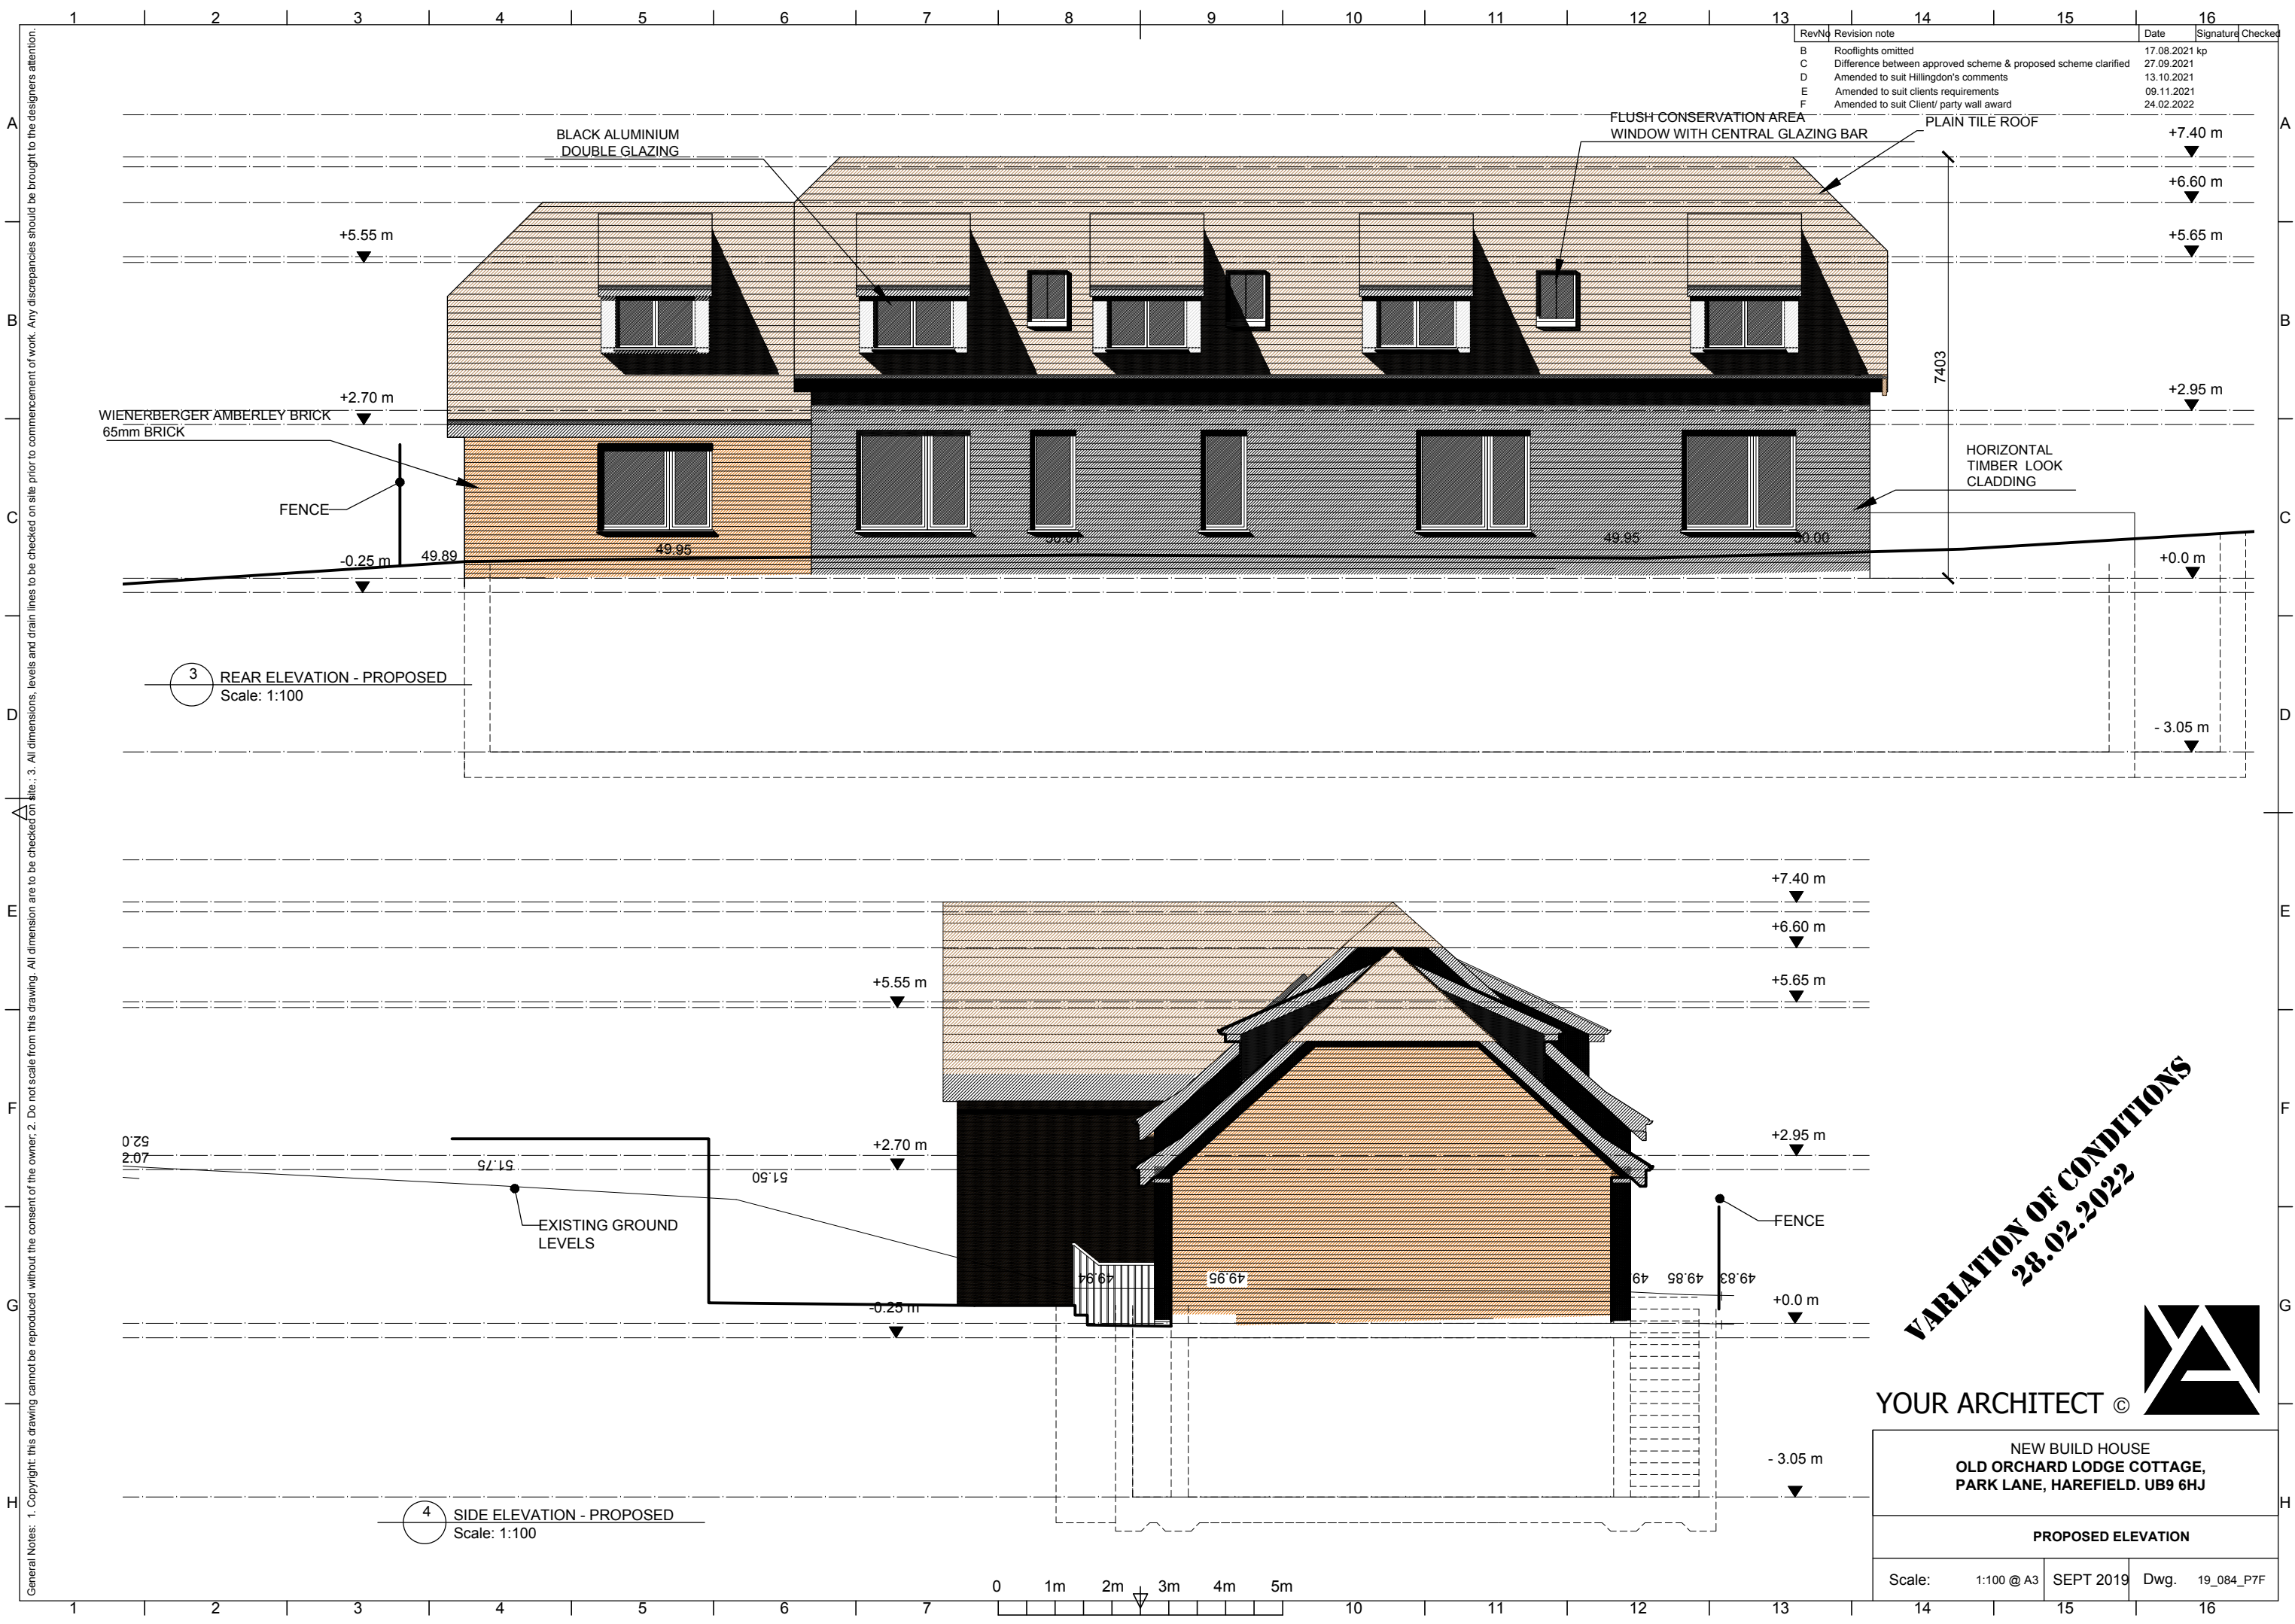

Rev	No	Revision note	Date	Signature	Checked
B		Rooflights omitted	17.08.2021	kp	
C		Difference between approved scheme & proposed scheme clarified	27.09.2021		
D		Amended to suit Hillingdon's comments	13.10.2021		
E		Amended to suit clients requirements	09.11.2021		
F		Amended to suit Client/ party wall award	24.02.2022		

variation of conditions
28.02.2022

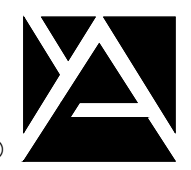

YOUR ARCHITECT ©

NEW BUILD HOUSE
OLD ORCHARD LODGE COTTAGE,
PARK LANE, HAREFIELD. UB9 6HJ

PROPOSED ELEVATION

Scale:	1:100 @ A3	SEPT 2019	Dwg.	19_084_P7F
--------	------------	-----------	------	------------