


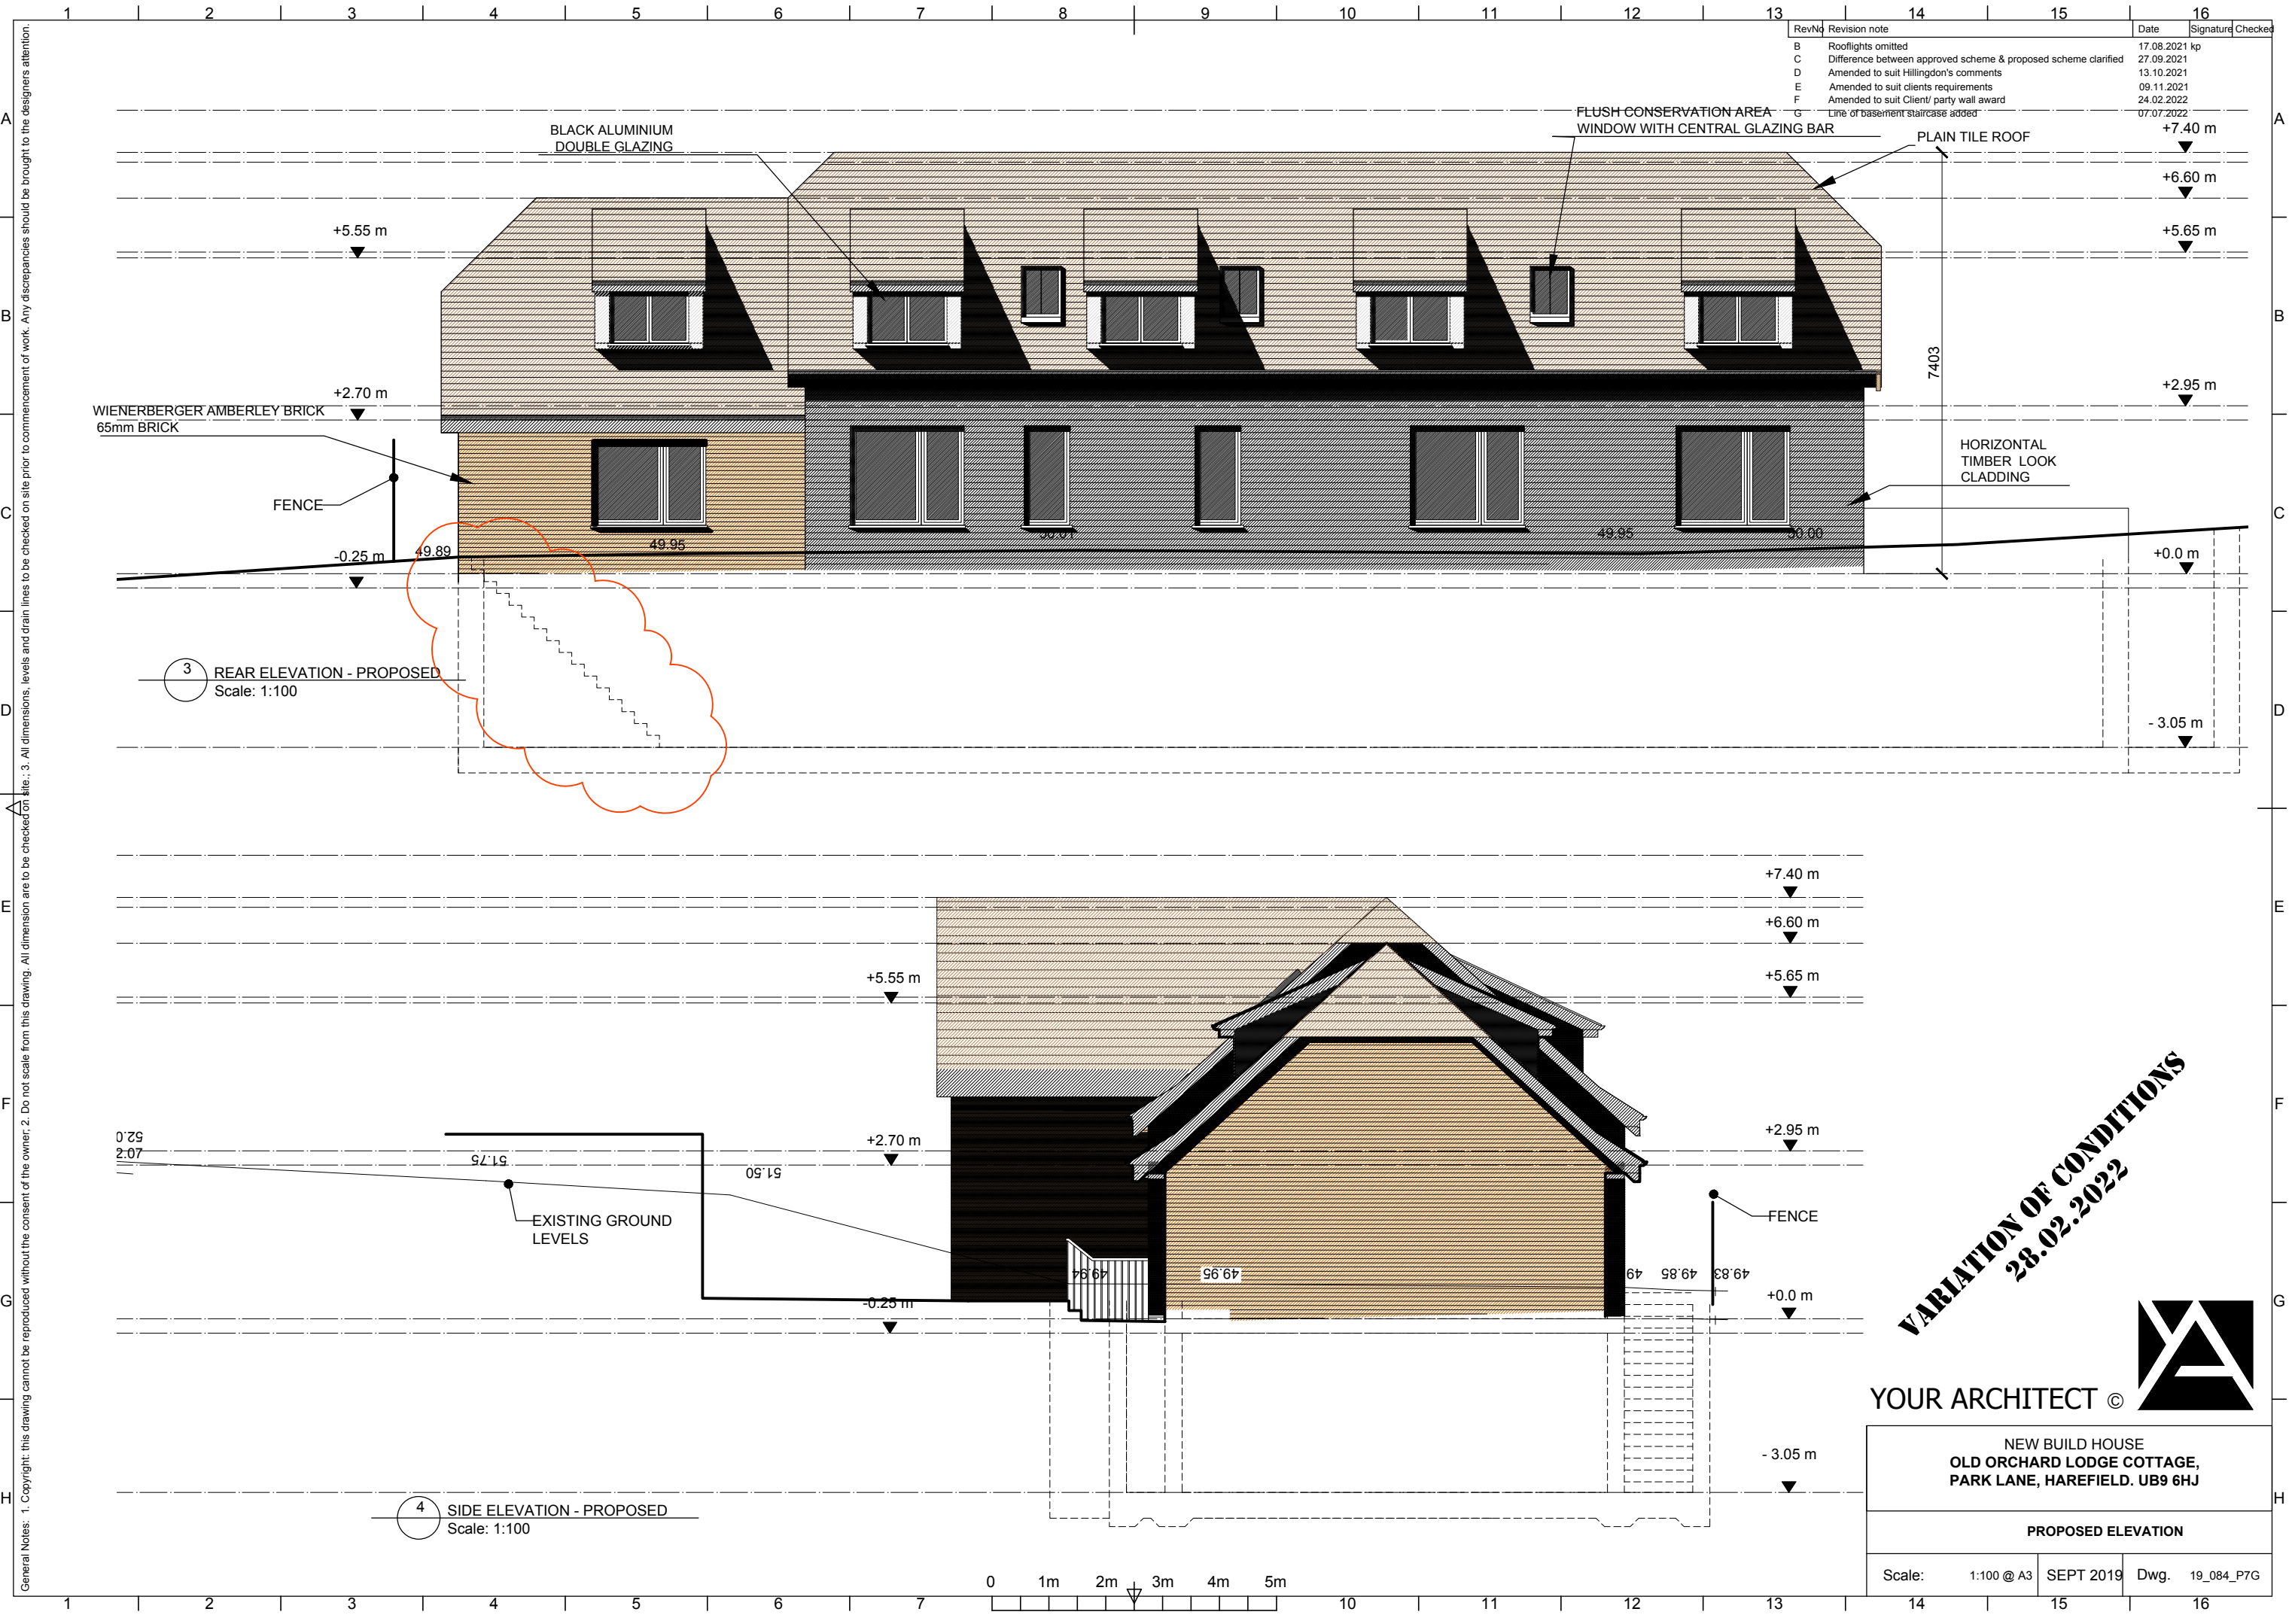

variation of conditions
28.02.2022



YOUR ARCHITECT ©

NEW BUILD HOUSE
OLD ORCHARD LODGE COTTAGE,
PARK LANE, HAREFIELD. UB9 6HJ

PROPOSED ELEVATION

Scale: 1:100 @ A3 SEPT 2019 Dwg. 19_084_P7G