


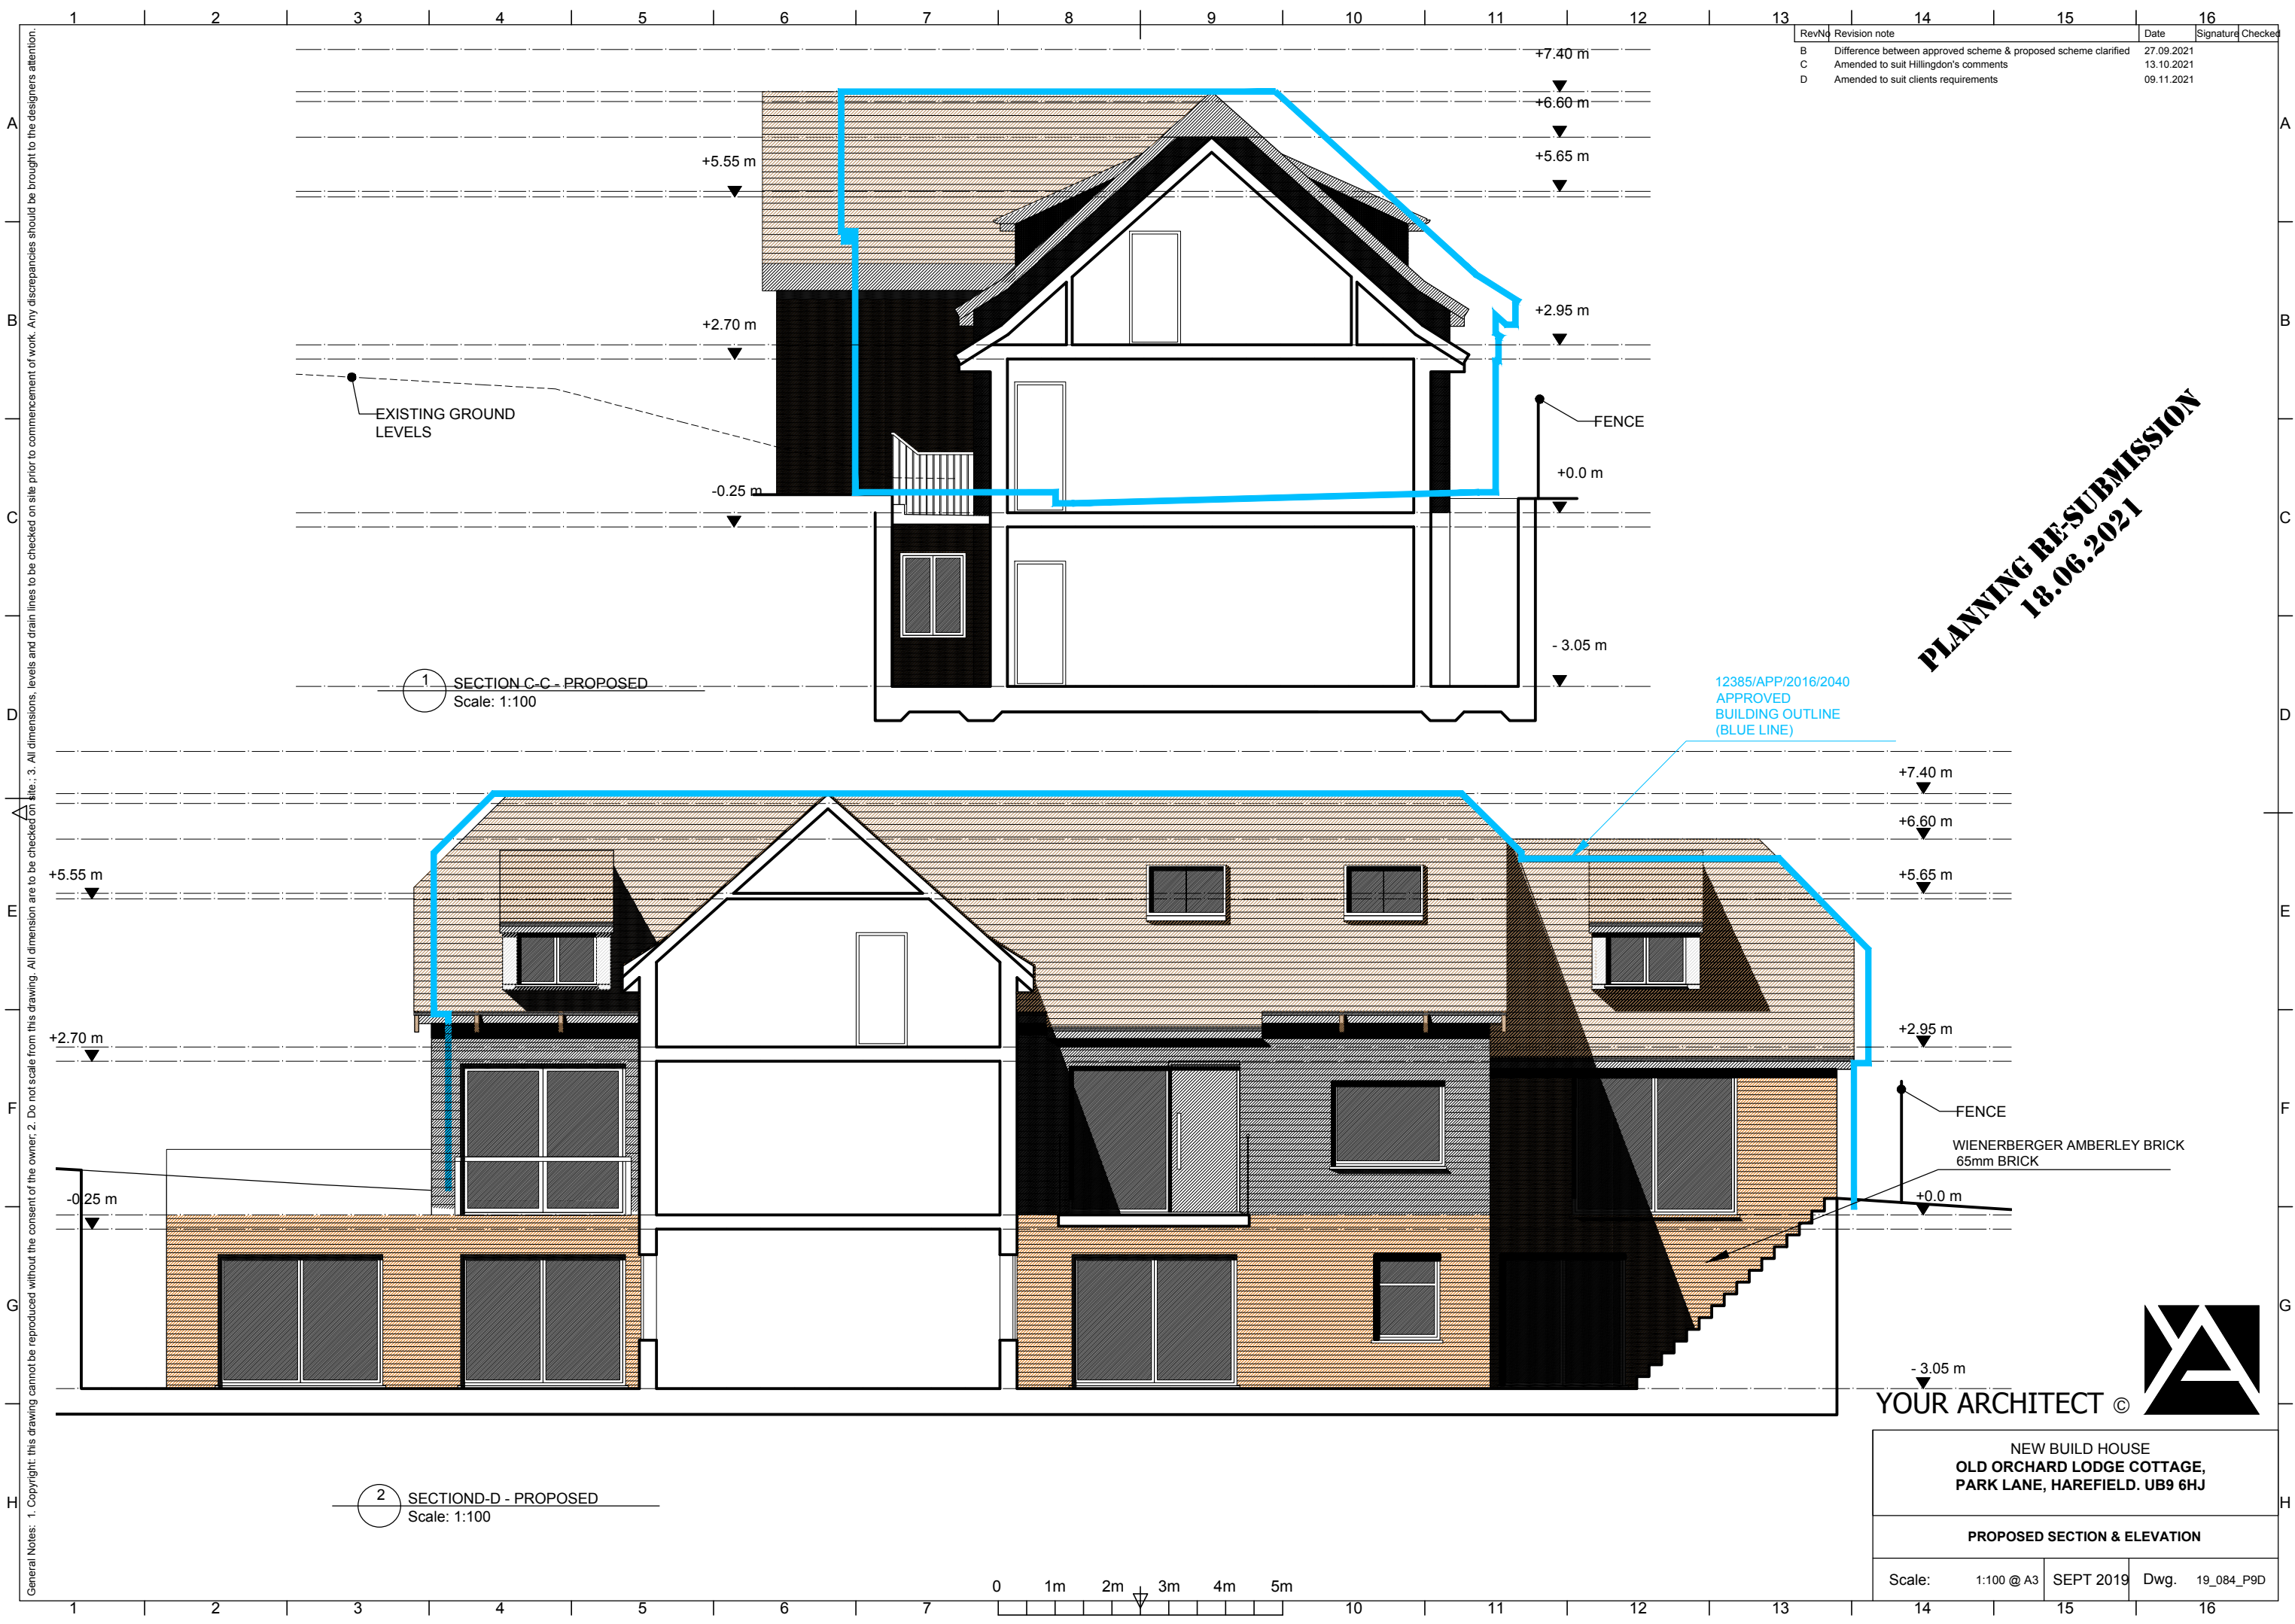


General Notes: 1. Copyright: this drawing cannot be reproduced without the consent of the owner, 2. Do not scale from this drawing. All dimensions are to be checked on site prior to commencement of work. Any discrepancies should be brought to the designers attention.

Rev	Revision note	Date	Signature	Checked
B	Difference between approved scheme & proposed scheme clarified	27.09.2021		
C	Amended to suit Hillingdon's comments	13.10.2021		
D	Amended to suit clients requirements	09.11.2021		

PLANNING RE-SUBMISSION
18.06.2021

12385/APP/2016/2040
APPROVED
BUILDING OUTLINE
(BLUE LINE)

FENCE
WIENERBERGER AMBERLEY BRICK
65mm BRICK

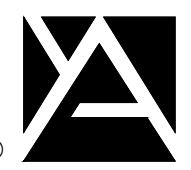

YOUR ARCHITECT ©

NEW BUILD HOUSE
OLD ORCHARD LODGE COTTAGE,
PARK LANE, HAREFIELD. UB9 6HJ

PROPOSED SECTION & ELEVATION

Scale:	1:100 @ A3	SEPT 2019	Dwg.	19_084_P9D
--------	------------	-----------	------	------------

