


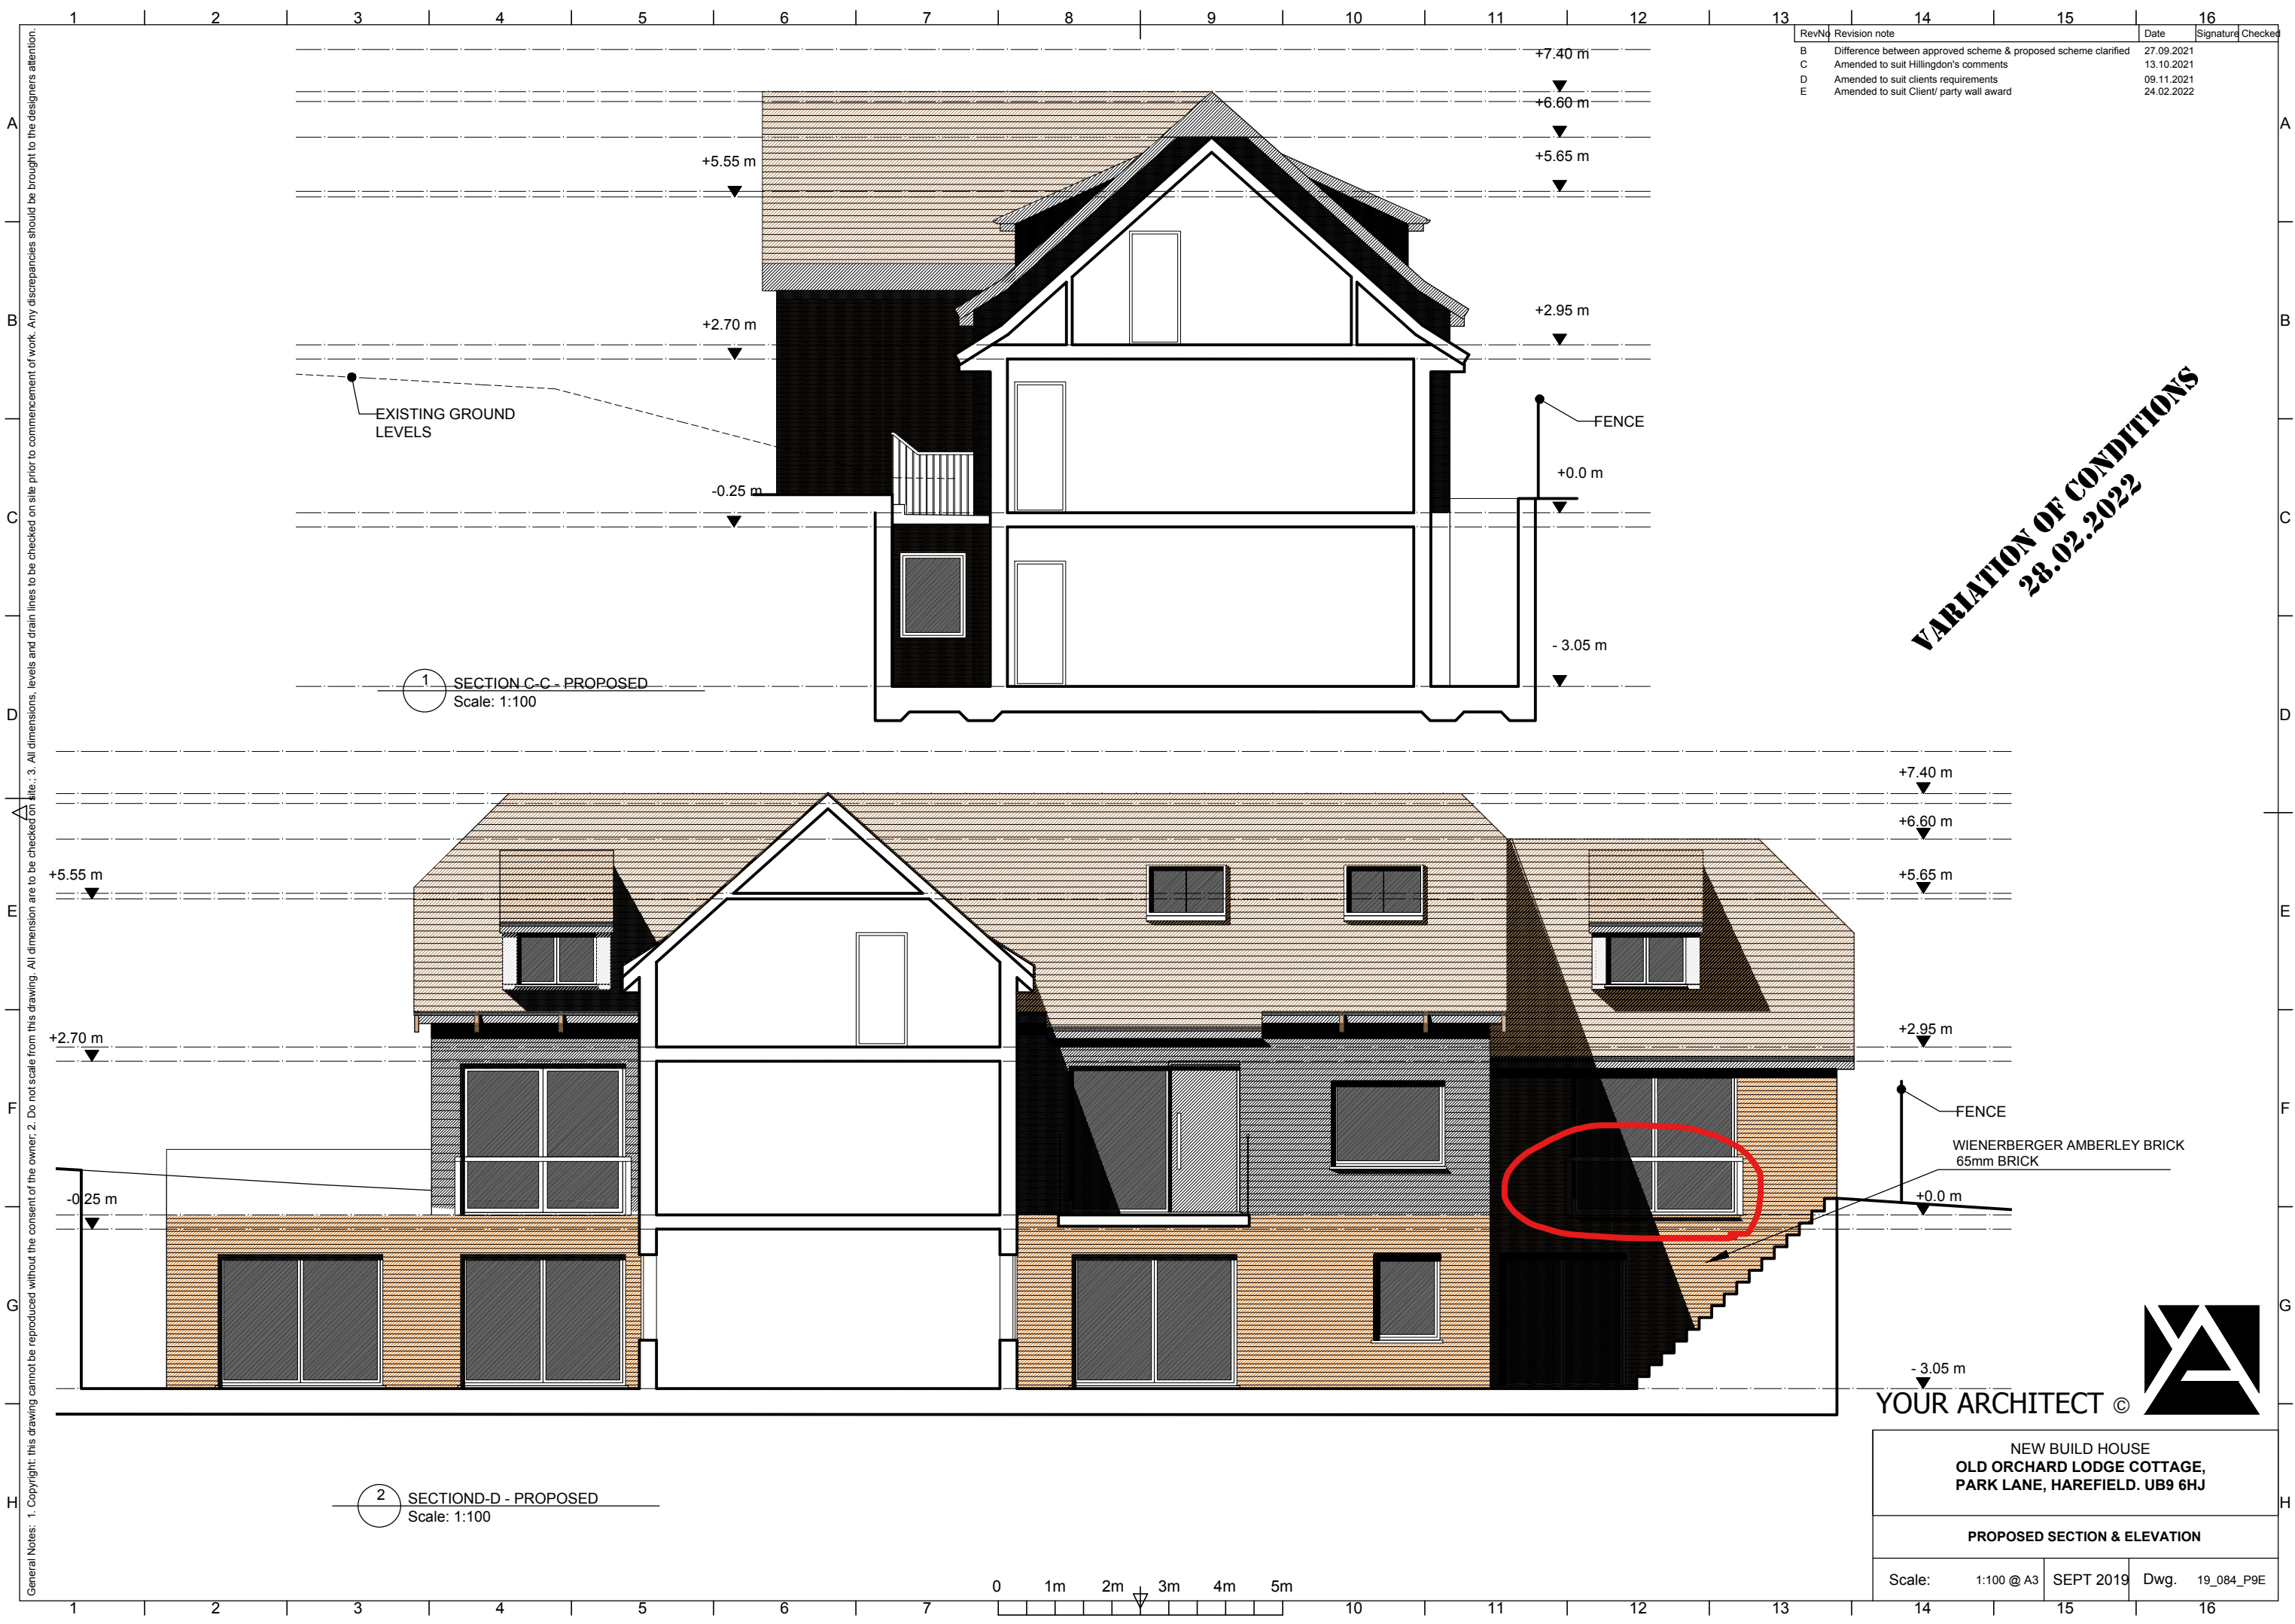

Rev	Revision note	Date	Signature	Checked
B	Difference between approved scheme & proposed scheme clarified	27.09.2021		
C	Amended to suit Hillingdon's comments	13.10.2021		
D	Amended to suit clients requirements	09.11.2021		
E	Amended to suit Client/ party wall award	24.02.2022		

VARIATION OF CONDITIONS
28.02.2022

1 SECTION C-C - PROPOSED
Scale: 1:100

2 SECTION D-D - PROPOSED
Scale: 1:100

FENCE
WIENERBERGER AMBERLEY BRICK
65mm BRICK



NEW BUILD HOUSE OLD ORCHARD LODGE COTTAGE, PARK LANE, HAREFIELD. UB9 6HJ			
PROPOSED SECTION & ELEVATION			
Scale:	1:100 @ A3	SEPT 2019	Dwg. 19_084_P9E