



Clear Channel


LED DIGITAL 48 SHEET - FREESTANDING

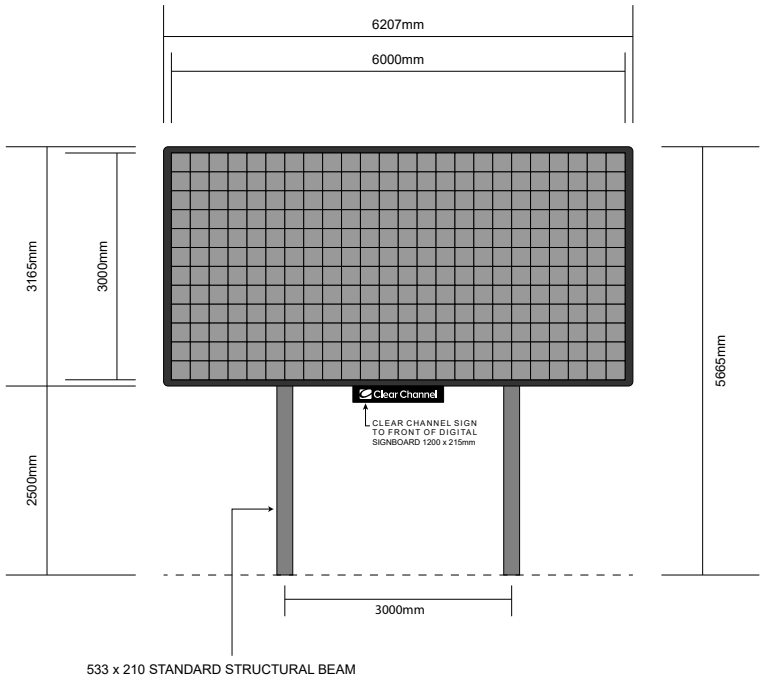

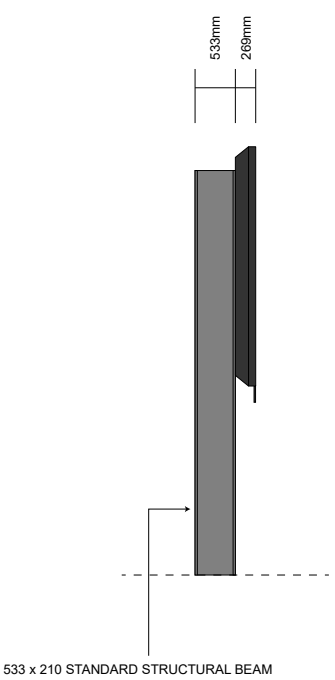


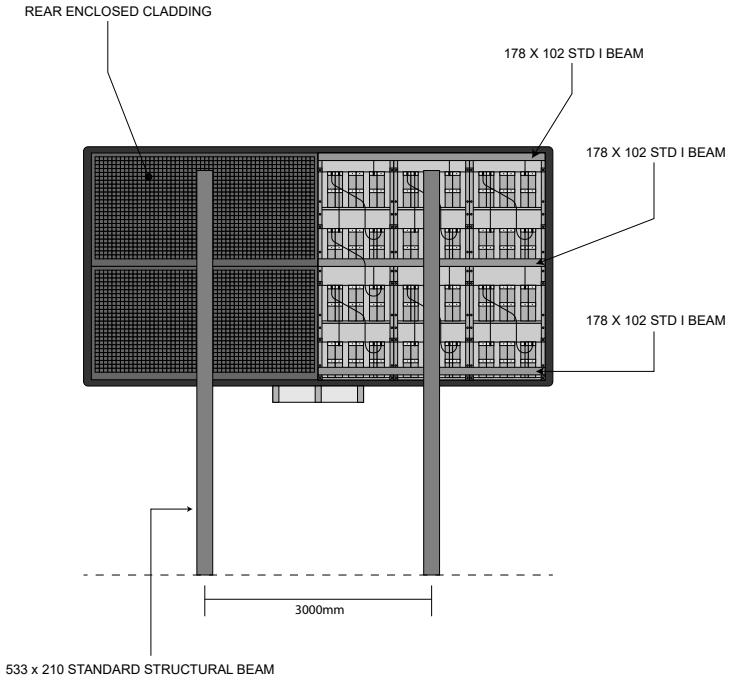

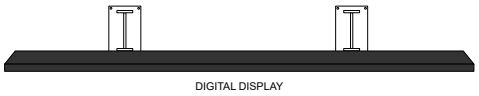

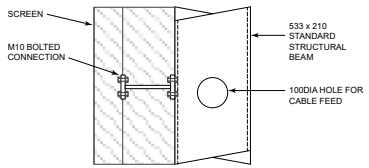

PROPOSED DETAIL A
SCALE 1:25

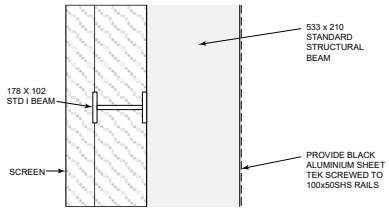

MESH DETAIL B
SCALE 1:25

Site:	Title:	Date:	Dwg. No:	Rev:	Scale: 1:100@A4
15-17 Uxbridge Road, Hayes, UB4 0JH	Proposed Specifications	21/01/2022	PY4201-4/007		0m 2m 4m 6m 8m