



LEGEND

EVCP Denotes electric vehicle charging point

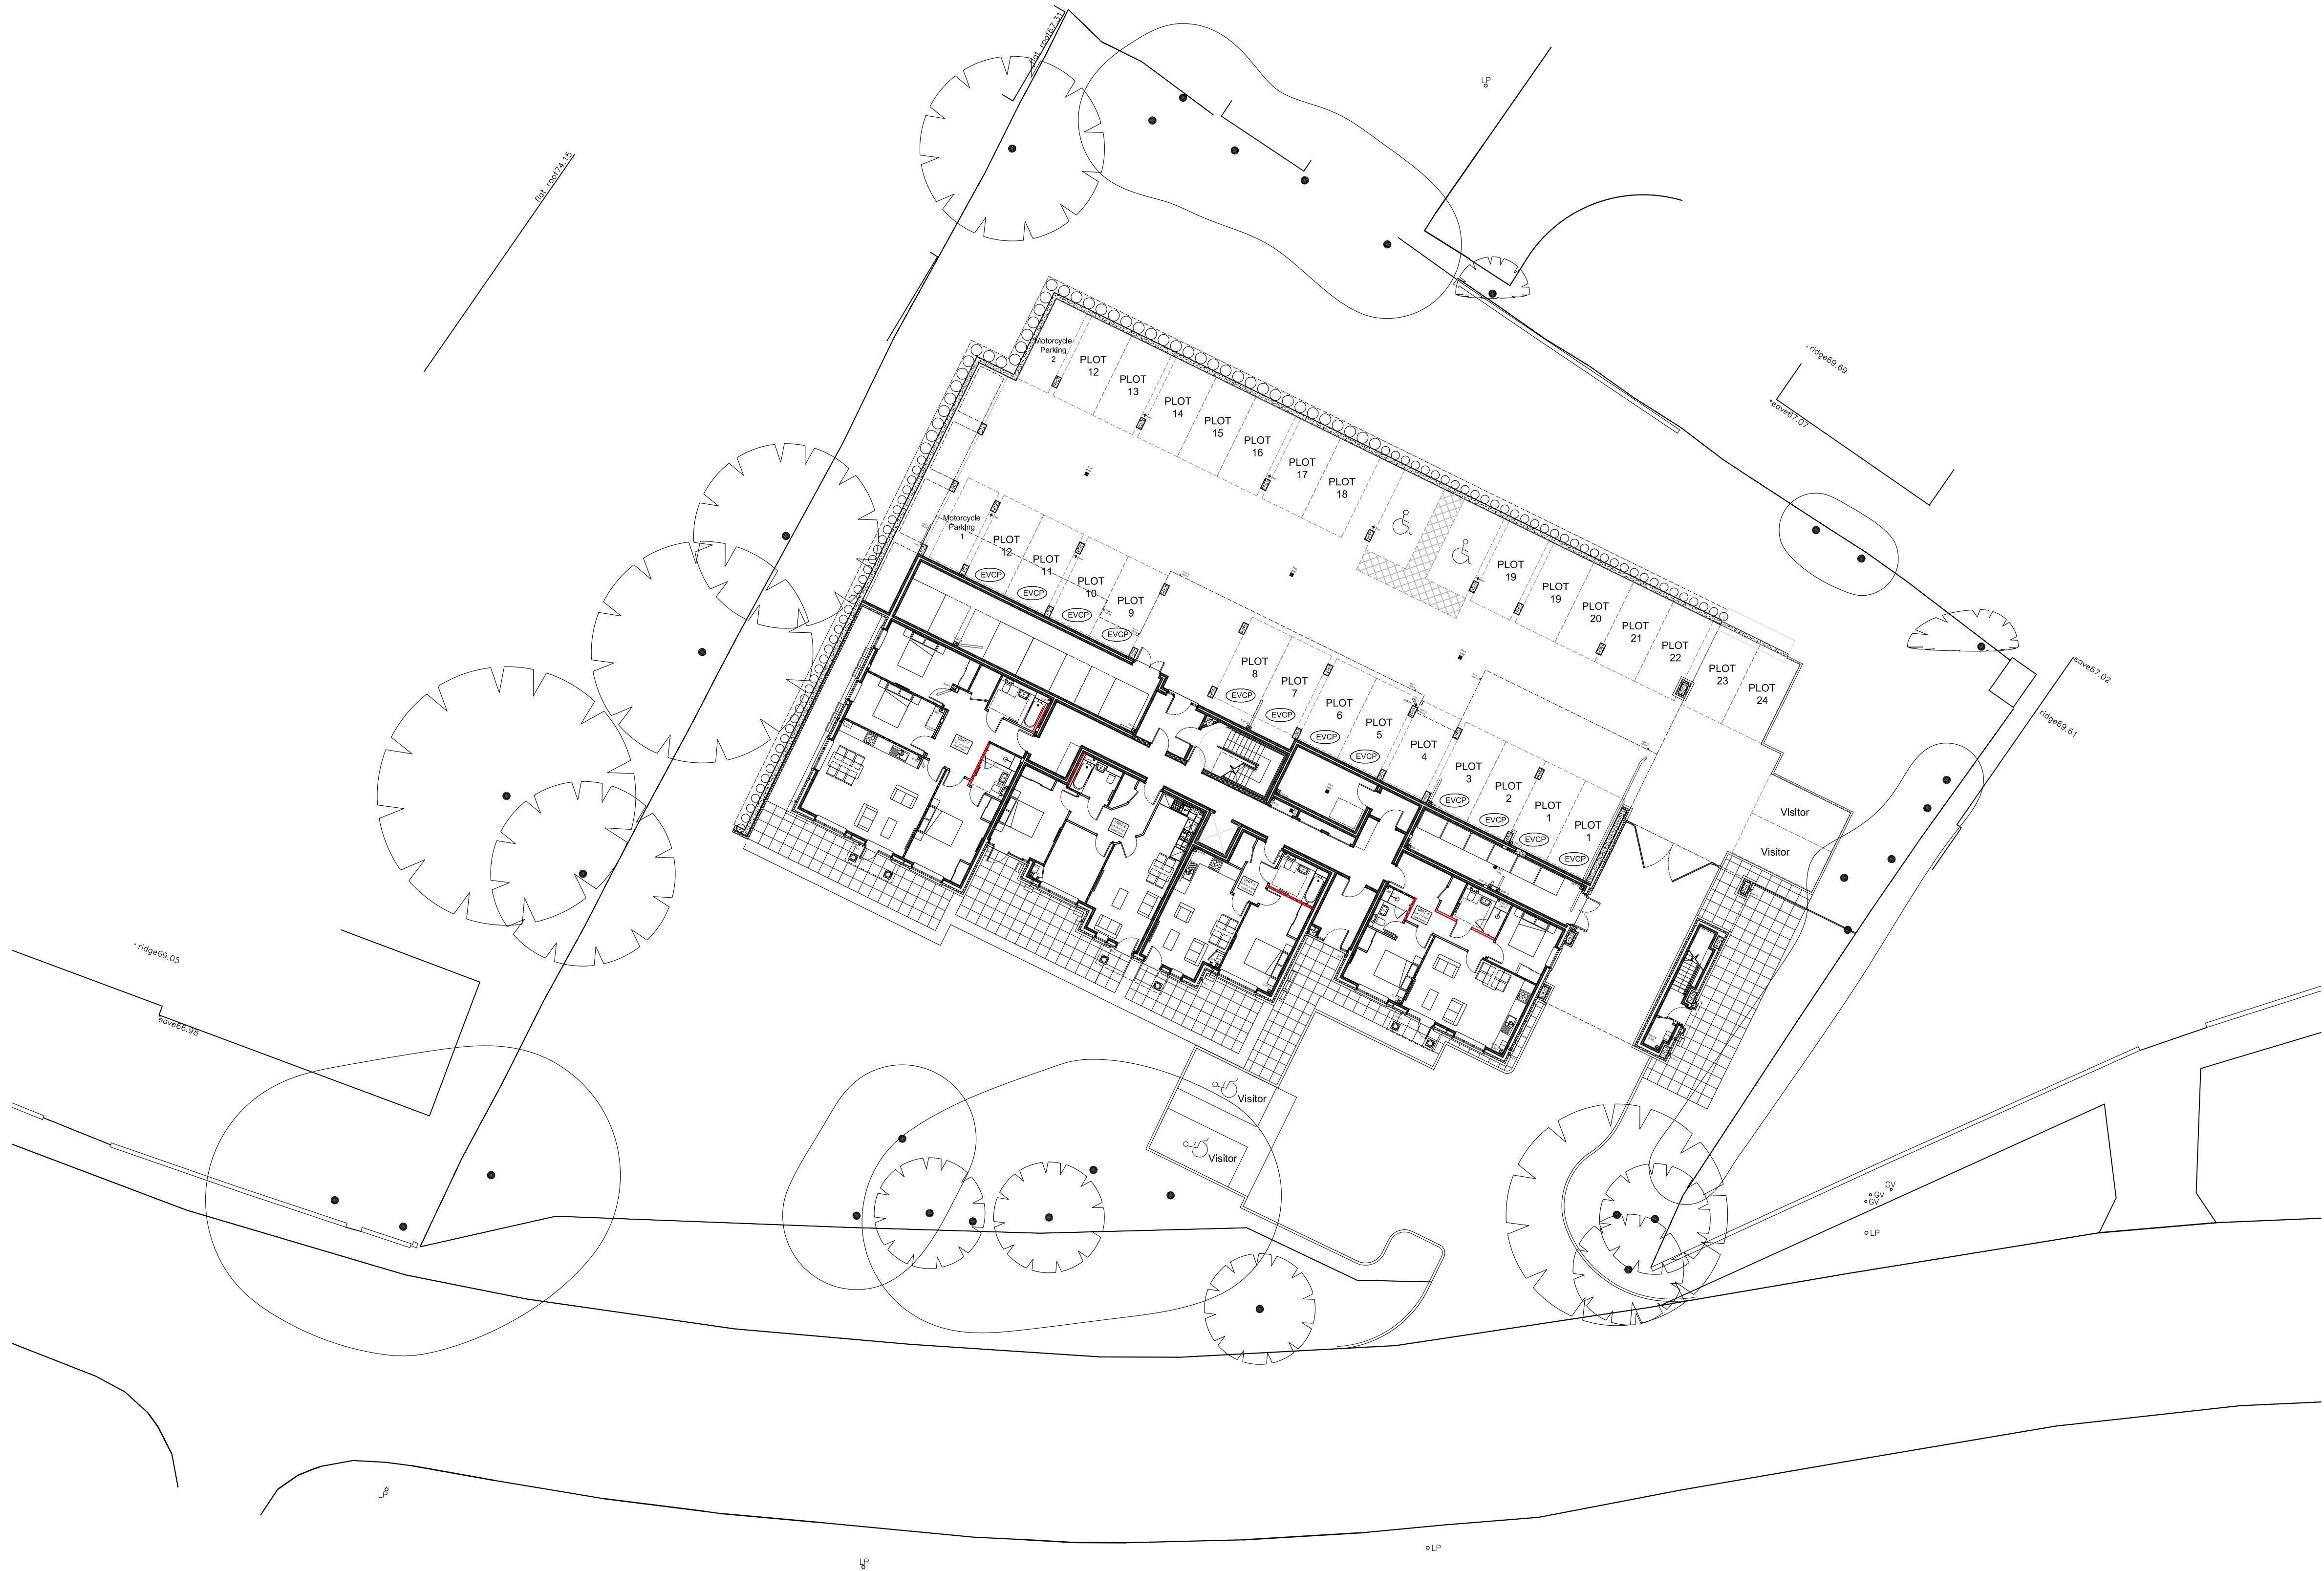

DO NOT SCALE THIS DRAWING

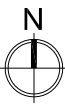

P3	Refuge to front boundary and areas of parking updates.	DB
P2	Motorcycle spaces & electric vehicle charging points added.	DB
P1	Issued for approval.	DB

Revision	Description	Checked By	Date
Author	Manager	Author	Manager
Date	Date	Date	Date

Project Number 0105
36-40 Rickmansworth Road
Northwood

architecture RIBA
David Brown Architecture Ltd
12 Maresfield Way
Uxbridge, Middlesex UB8 3PH
Tel: 01895 889892
Email: david.brown@dba.co.uk
Web: www.davidbrownarchitecture.co.uk

The Parking Allocation Details for Planning

Dwg. 0105/PL-02
Scale 1:200 @ A1 Rev P3

Howarth
HOMES
Howarth Homes plc
54 Oxford Road, London, W11 4DN
Tel: 01895 454888 Fax: 01895 454889
www.howarthomes.co.uk