





Road elevation

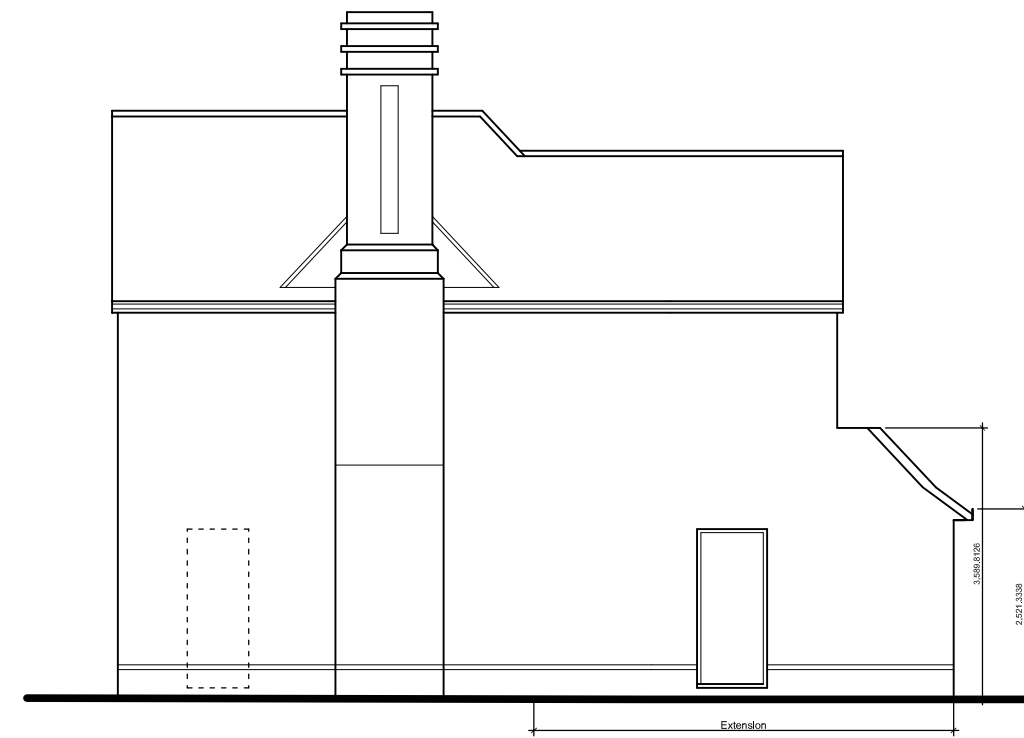

Gable elevation to 32A



Garden elevation

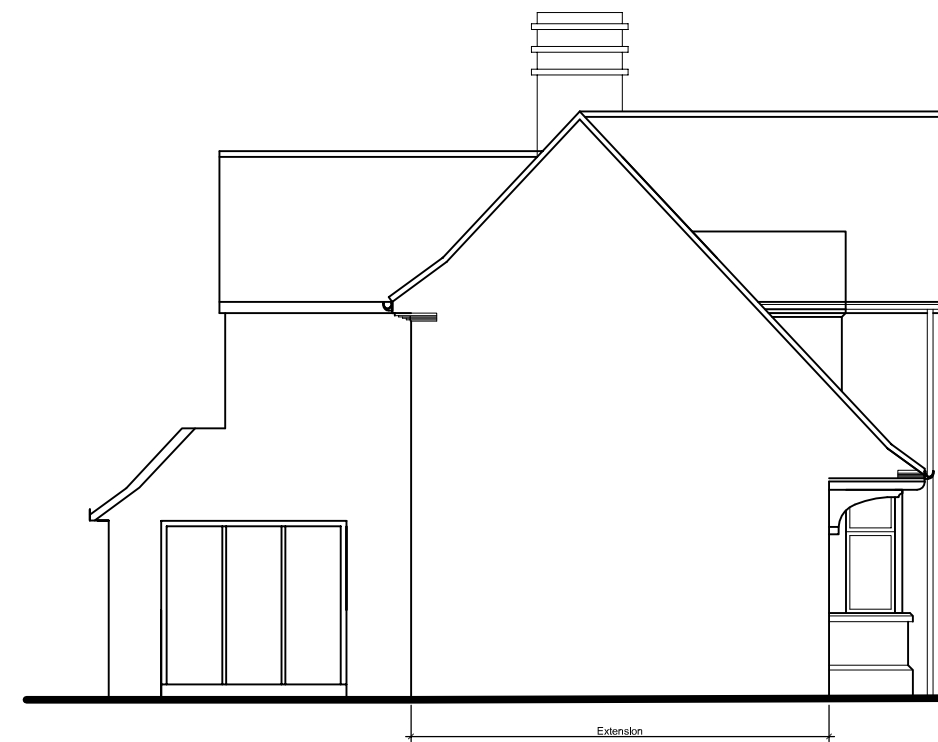

Gable elevation to 36

rev	description	date
A	Rear & Gable Elevations revised	14/03/2018
B	French doors revised	16/03/2018
C	Redundant chimney removed	23/03/2018

alterations and extension to
34 Ickenham Road
Ruislip HA4 7RX
for Mr & Mrs B Sivandan

Proposed Elevations

drg. no.		rev.
S144(PL)02		C
scale	date	ref
1/100 @ A3	March '18	mac

MAC
architects & design consultants

118 South Knighton Road
leicester LE2 3LQ
tel: 0116 2708599 mob: 07739663249
collins.knighton@btinternet.com