




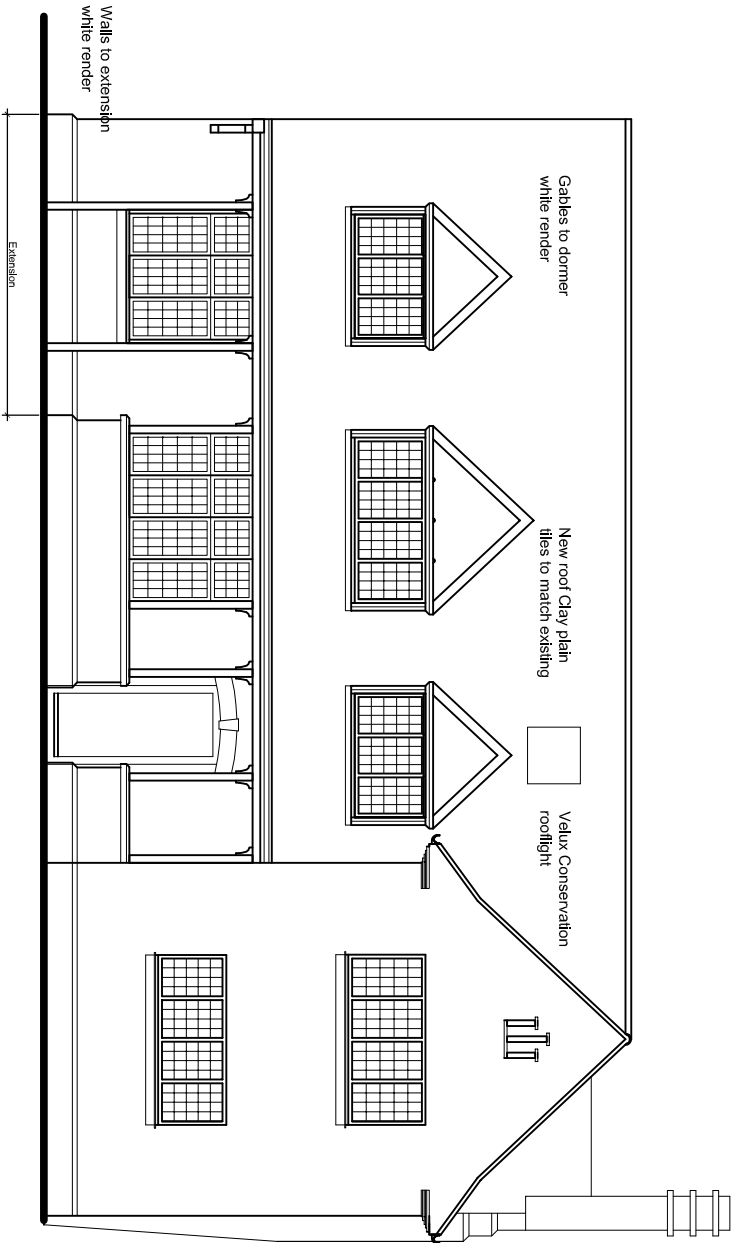


Road elevation

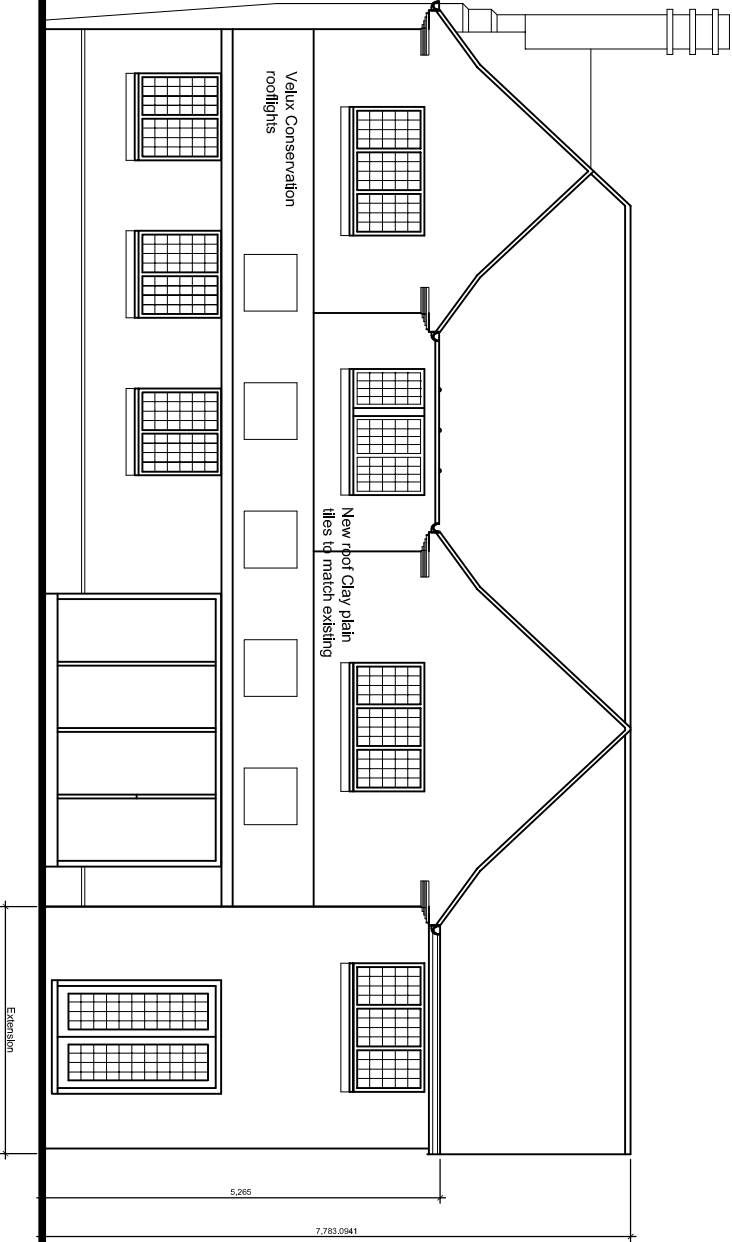

Garden elevation

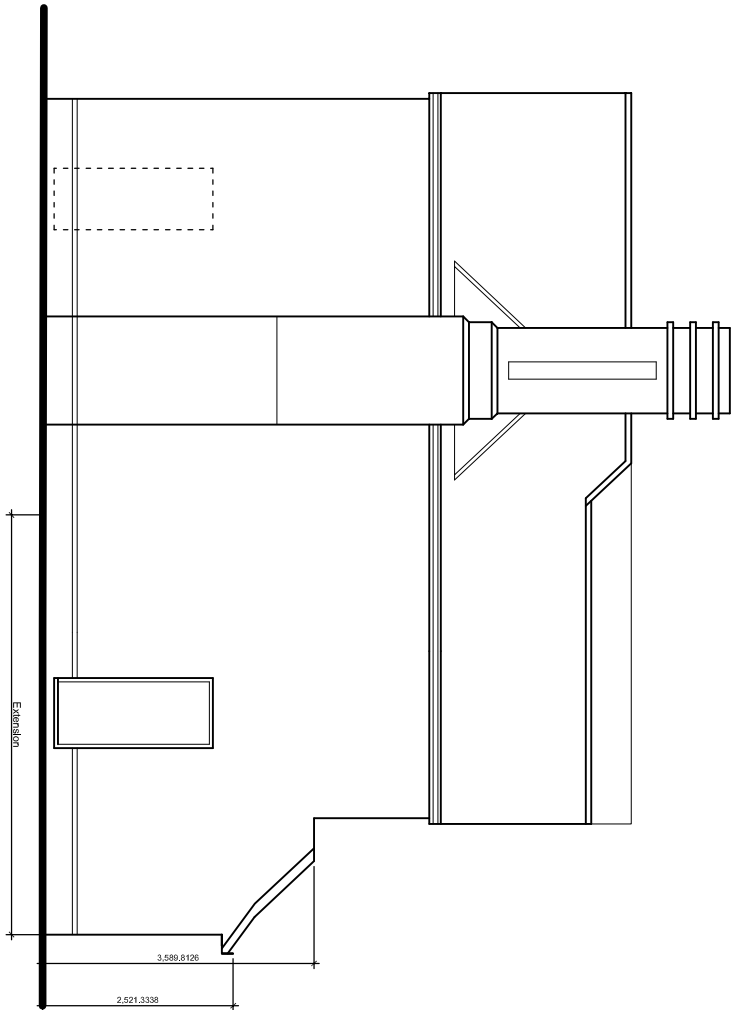

Gable elevation to 32A

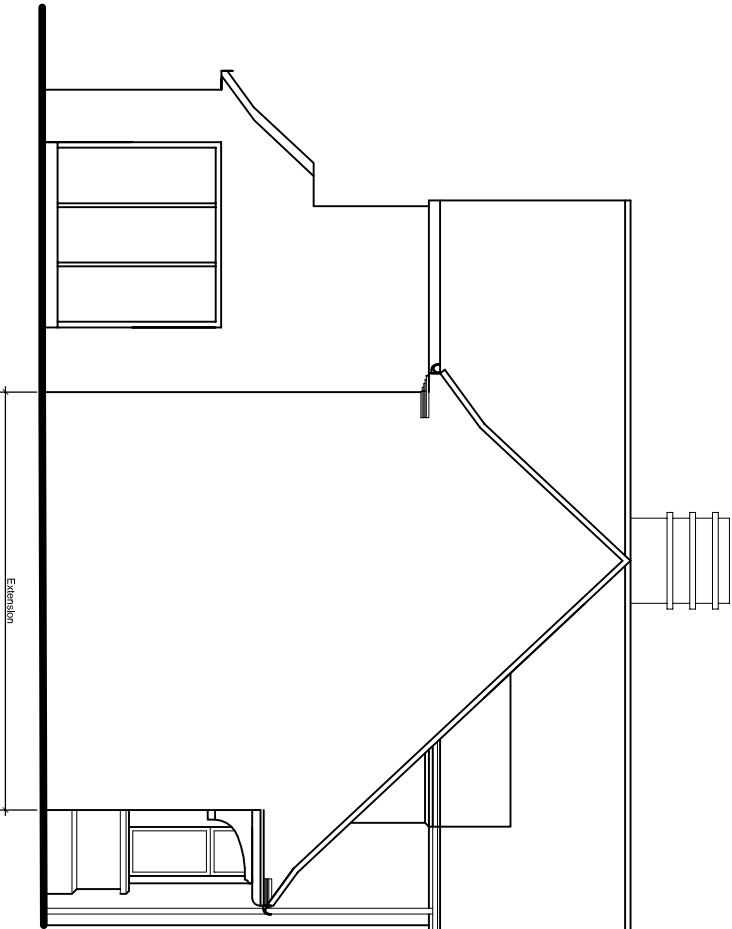

Gable elevation to 36

rev	description	date
A	Roof lines amended	17/05/2018

alterations and extension to
34 Ickenham Road
Ruislip HA4 7RX
for Mr & Mrs B Sivandan

Proposed Elevations

dra. no.	rev.
S144(20)04	A
scale	ref
1/100 @ A3	mac
date	
March '18	

MAC

architects & design consultants

118 South Knighton Road
Leicester LE2 3LQ
tel: 0116 2708599 mob: 07739663249
collins.knighton@btinternet.com