

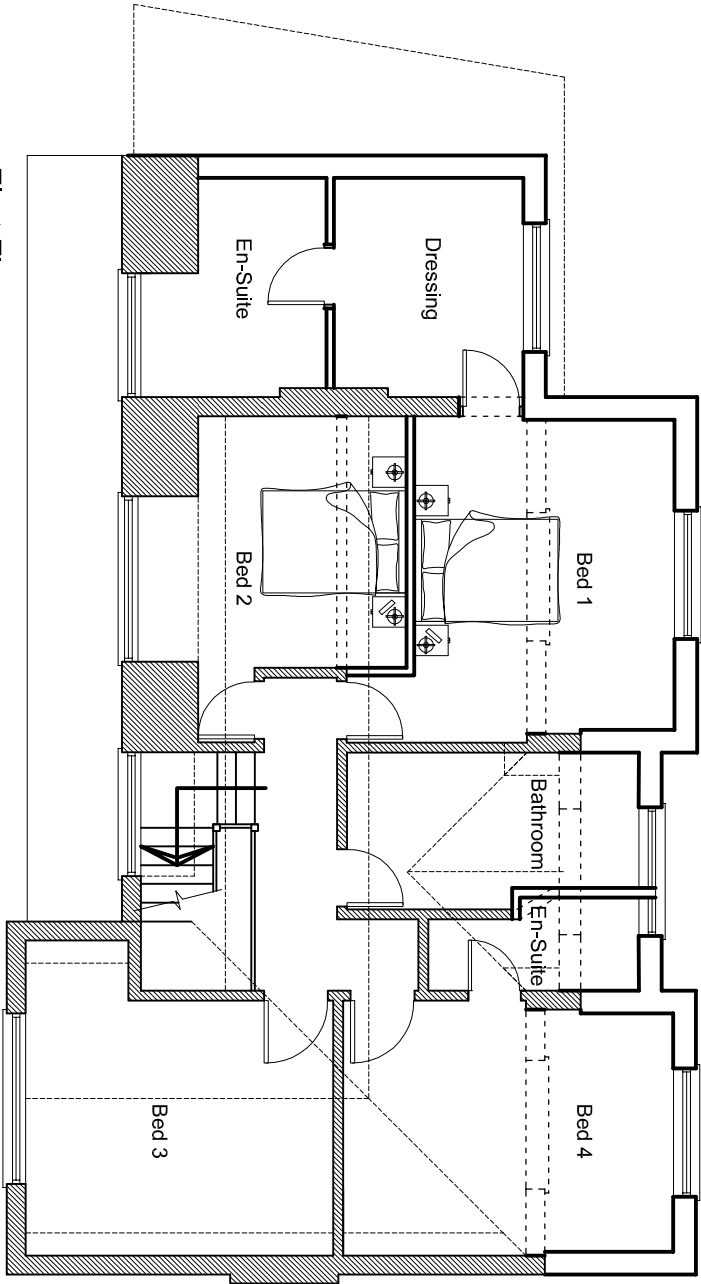


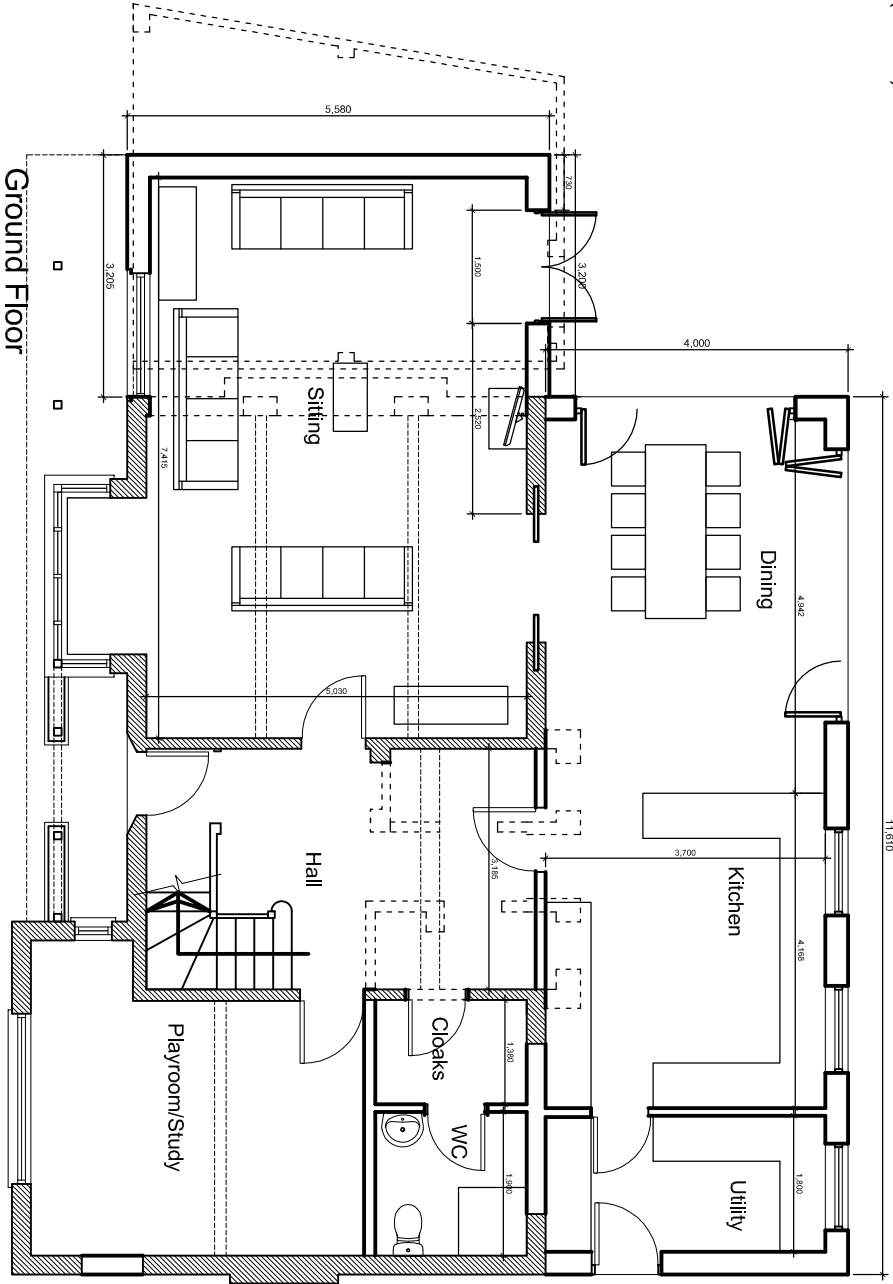

First Floor

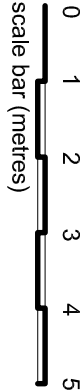

Ground Floor

rev	description	date
A	French doors from Sitting reduced	16/03/2018

alterations and extension to
34 Ickenham Road
Ruislip HA4 7RX
for Mr & Mrs B Sivanadan

Proposed Plans			
drg. no.	rev.		
S144(PL)01	A		
scale	date	by	ref
1/100 @ A3	Jan '18	mac	

MAC
architects & design consultants

118 South Knighton Road
Leicester LE2 3LQ
tel: 0 116 2708599 mob: 07739663249
collins.knighton@btinternet.com