




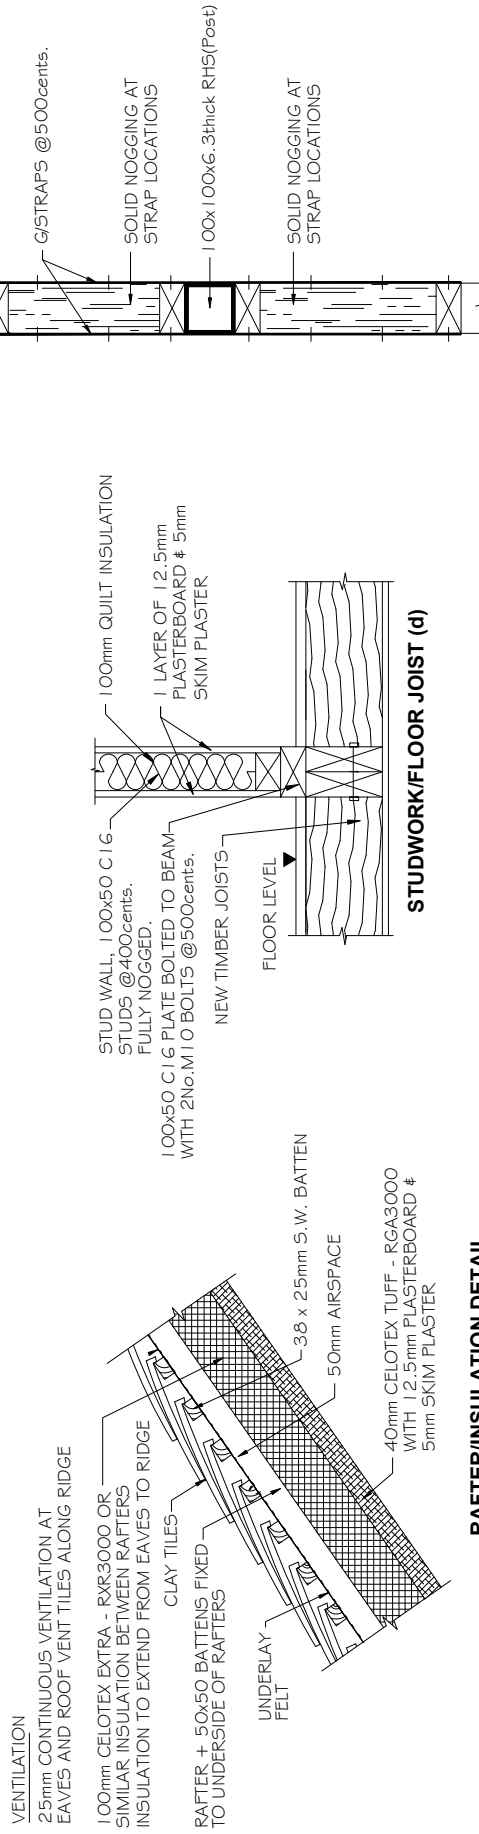


**RAFTER/INSULATION DETAIL
(MINIMUM "U" VALUE 0.16 W/m² K)**

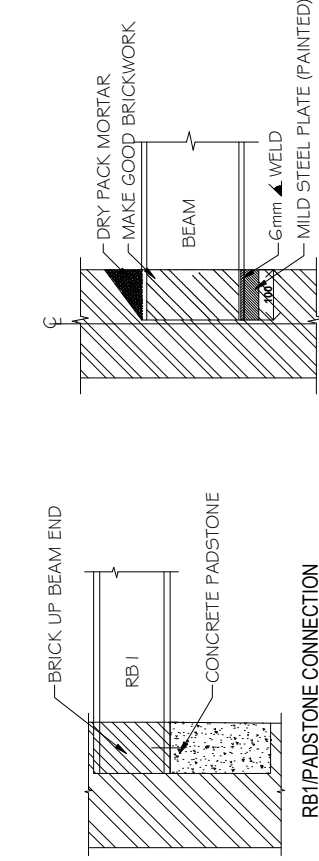

BEARING PLATE DETAIL

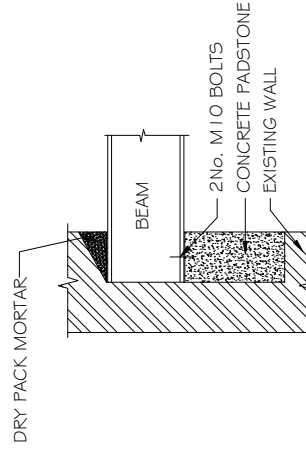

TYPICAL CONCRETE PADSTONE DETAILS

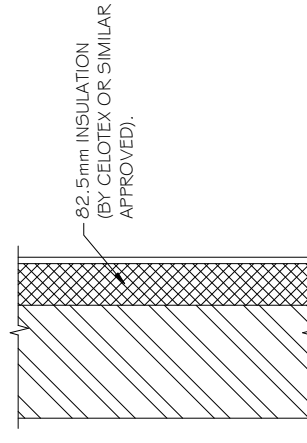

SOLID WALL INSULATION DETAIL
(U-VALUE - 0.28W/m²k)

TECON Ltd. Consulting Civil & Structural Engineers 116A High Street Edgware, Middlesex, HA8 7EL. TEL : 020 8951 5100 FAX : 020 8905 6838	NOTES:	Client MR. G. SINGH	Scale 1: 10.	Size A3	CONNECTION DETAILS			No.	DESCRIPTION	DATE	
					Job Title 131 YORK AVENUE, HAYES, UB3 2TR	Drawing No. 10233	BR				108
NOT FOR CONSTRUCTION											