




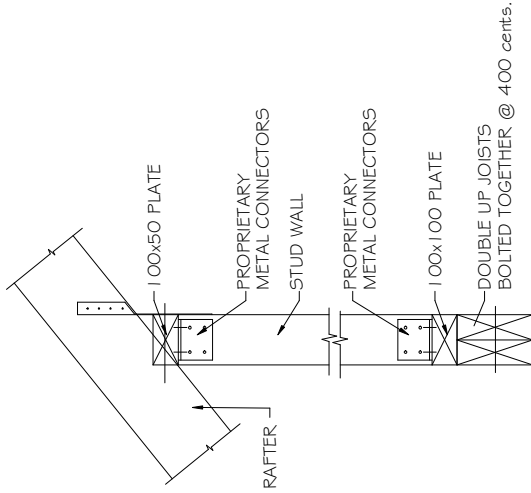


POST/ RAFTER FIXING

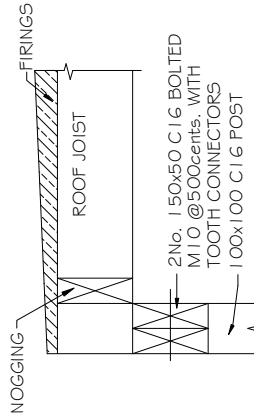


DORMER WINDOW DETAIL

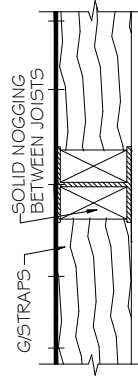


FLOOR JOISTS/ SB1

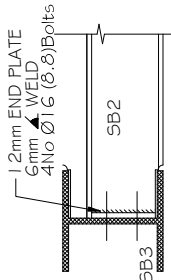


SB2 / SB3 CONNECTION TYPICAL

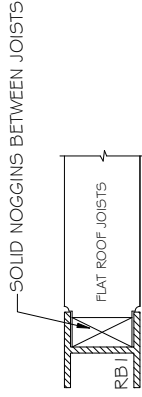


RB1/FLAT ROOF JOISTS

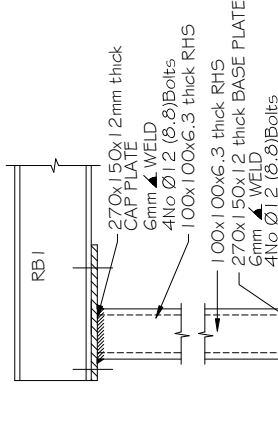


COLUMN FIXING DETAIL

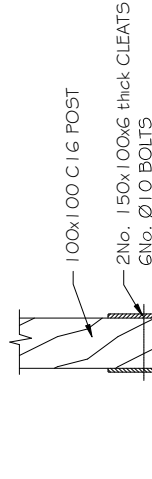

SB3 /POST CONNECTION

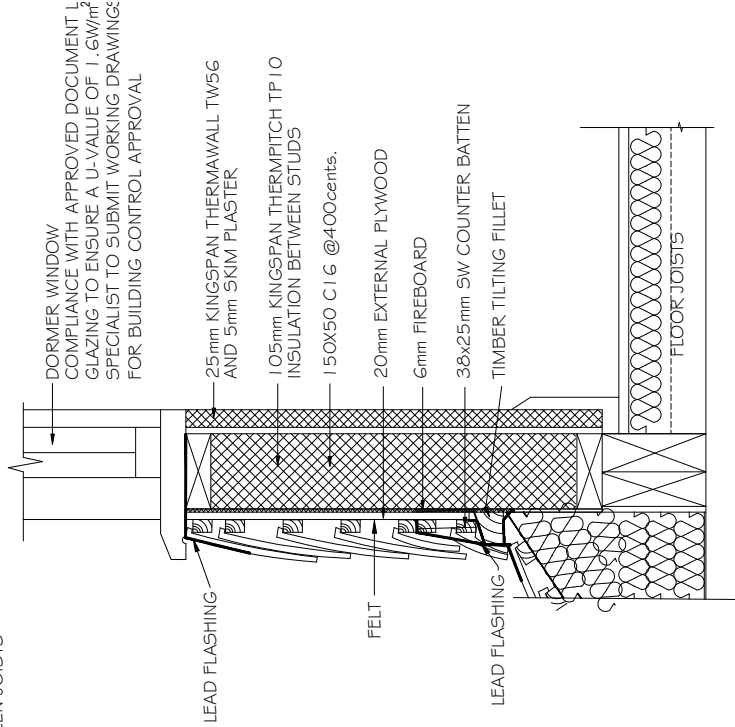

REAR WALL/ SIDE CHEEKS SIMILAR

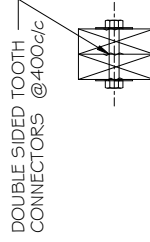

DOUBLE - UP JOISTS(d)

NOTES:

TECON Ltd.
Consulting Civil & Structural Engineers
116A High Street
Edgware, Middlesex, HA8 7EL.
TEL: 020 8951 5100 FAX: 020 8905 6838

NOT FOR CONSTRUCTION

Client
MR . G. SINGH

Job Title
131 YORK AVENUE, HAYES, UB3 2TR

Scale
1: 10.

Size
A3

Drawn by
BHD

Date
JULY 2020

Drawing Title
CONNECTION DETAILS

Drawing No.
10233

BR

109

No.

DESCRIPTION

DAT