


1. Do not scale from this drawing.
2. All dimensions to be checked on site before ordering materials or commencing work.
3. In case of discrepancies in drawings, calculations or details refer to TOWERS ASSOCIATES, for clarification: Unilateral decisions by contractors will not be accepted.
4. For any information not covered by these drawings refer to TOWERS ASSOCIATES, for clarification: Unilateral decisions by contractors will not be accepted.
5. The contractor must ensure that work is being carried out to the latest revisions of all the working drawings.
6. It is the contractors responsibility to inform the local authority before work commences on site, and at all prescribed stages of work. All to the District Surveyors satisfaction.
7. If work commences on site before full plans approval has been given, TOWERS ASSOCIATES accept no responsibility for any additional work or materials that the District Surveyor may require.
8. This drawing and all copies produced there from remain the copyright and property of TOWERS ASSOCIATES it may only be reproduced by TOWERS ASSOCIATES and all copies must be returned to TOWERS ASSOCIATES if demanded.


By using this drawing the user and his or her employer signify their agreement of the above terms and conditions.

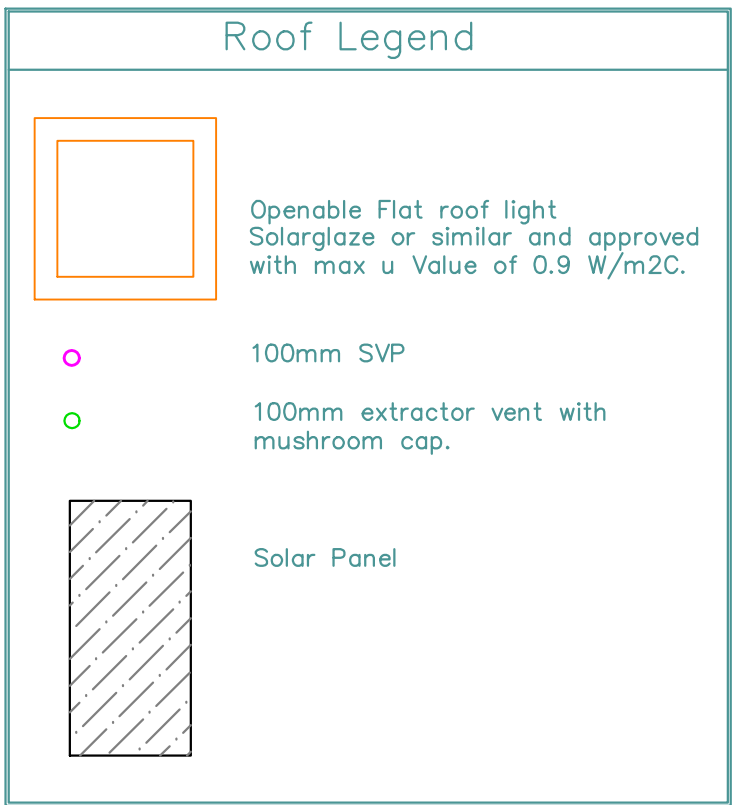

NHBC Please note
All materials used and construction work completed on this project is to comply with all curret NHBC standards and all other current codes of practice & legislation. If any items on this drawing are found to contradict with this please notify TOWERS ASSOCIATES immediately.

Check all dimensions on site before work proceeds.


ALL PRODUCTS.
To be BBA approved and fitted strictly to manufacturers instructions. Any discrepance with Towers notes must be reported to Towers before use or if possible before ordering.

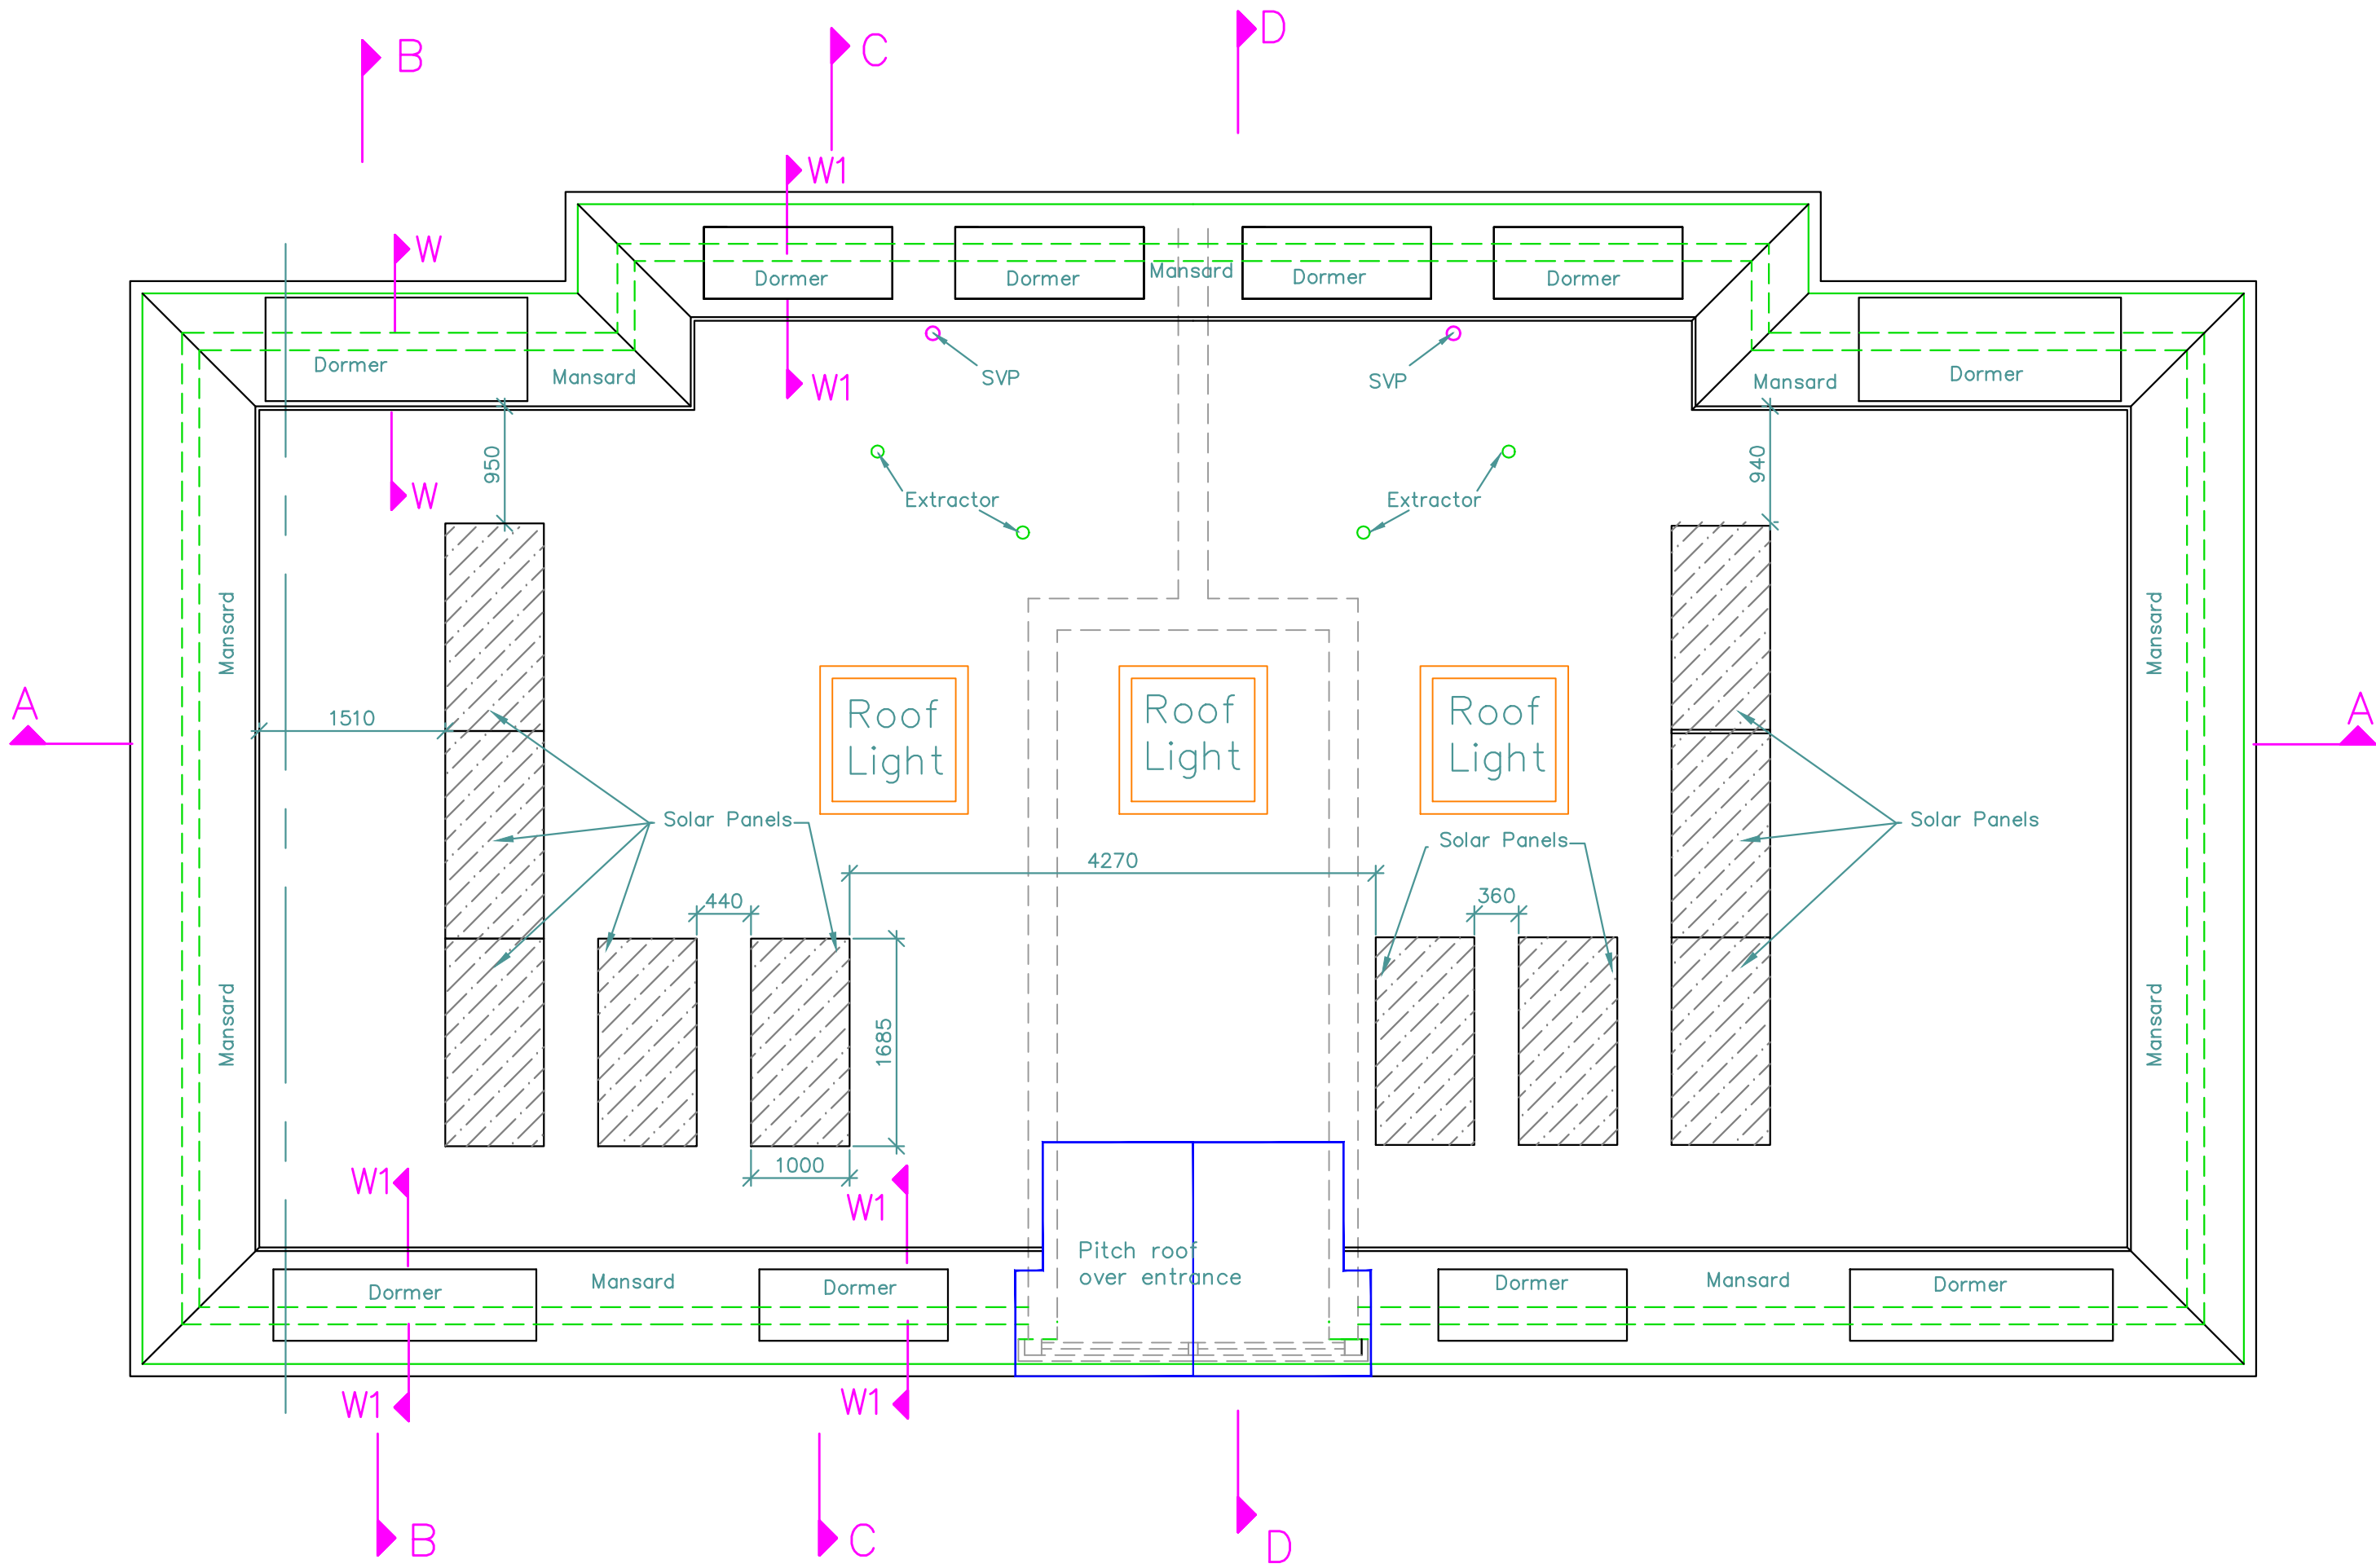


Roof Layout

Solar Panel Array (NTS)



Solar Panels

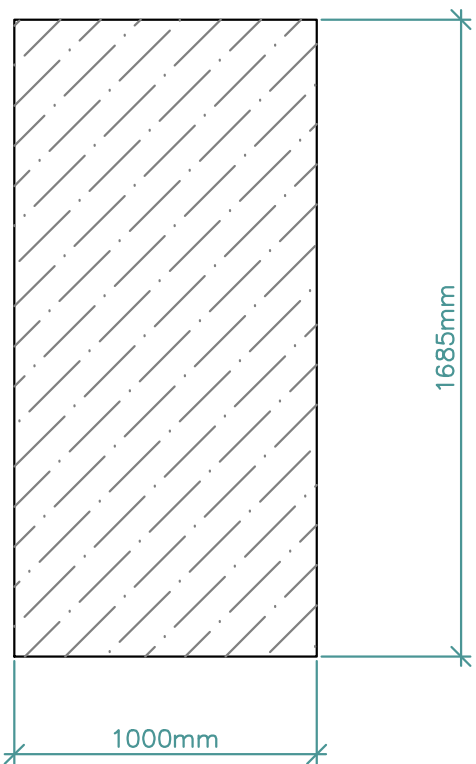

Layout

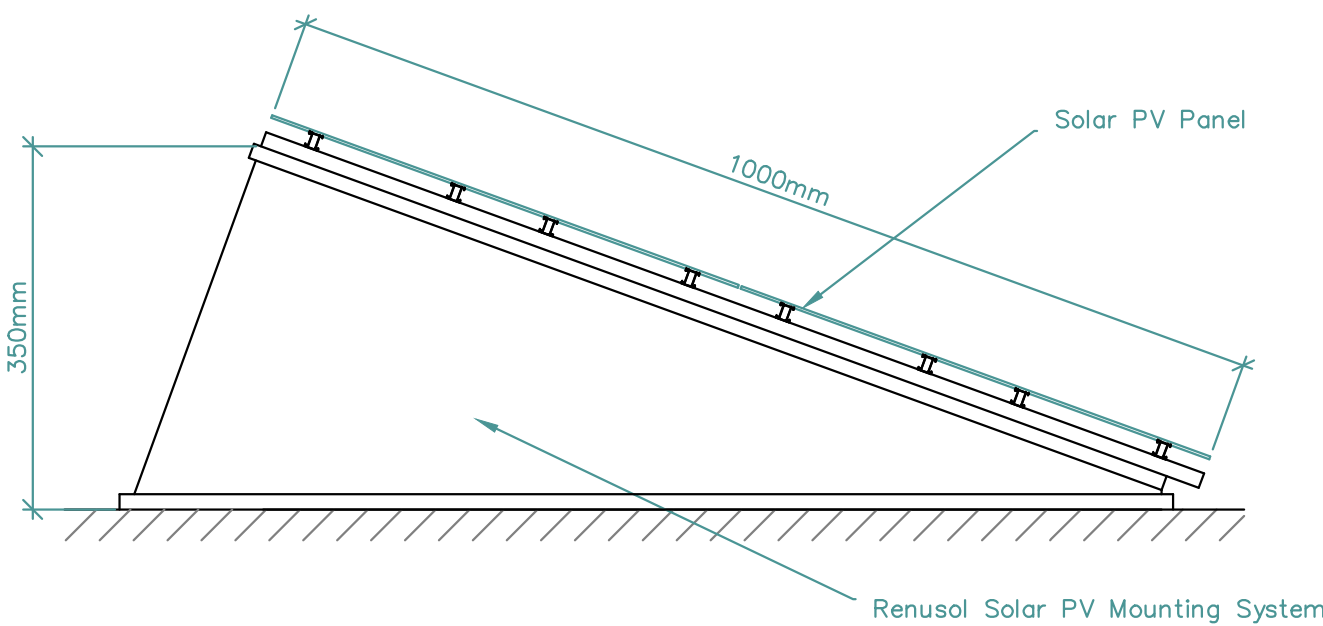

Side

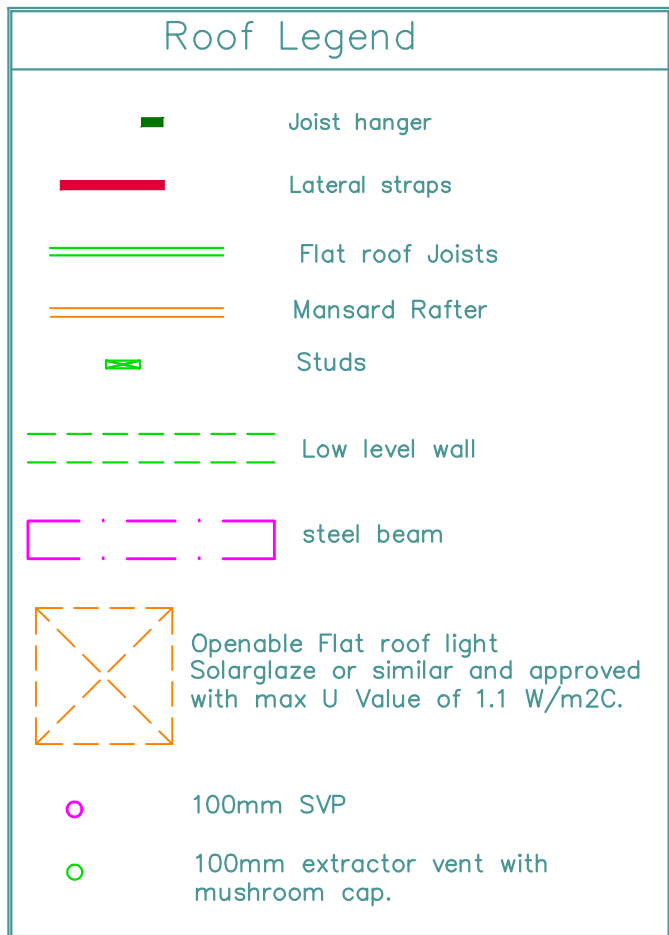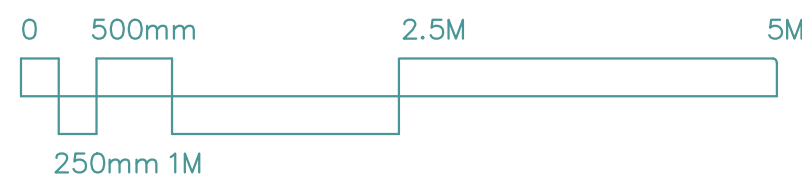

REV.	DATE	DESCRIPTION
JOB	The Grays, High Street Harlington. UB3 5DL.	
TITLE	477-487B Roof Layout Solar Panels	
DRG. No.	2825-SP-01	REV. -
SCALE: 1: 50		DRN. BY JTD
		DATE Sep 19
		CHECKED PDN
		DATE Sep 19
TOWERS ASSOCIATES Harefield Oil Terminal, Harvil Rd, Harefield, MIDDX. UB9 6JL. FAX. 01895 814664 TEL. 01895 812822		