

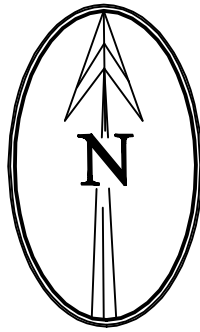


550mN

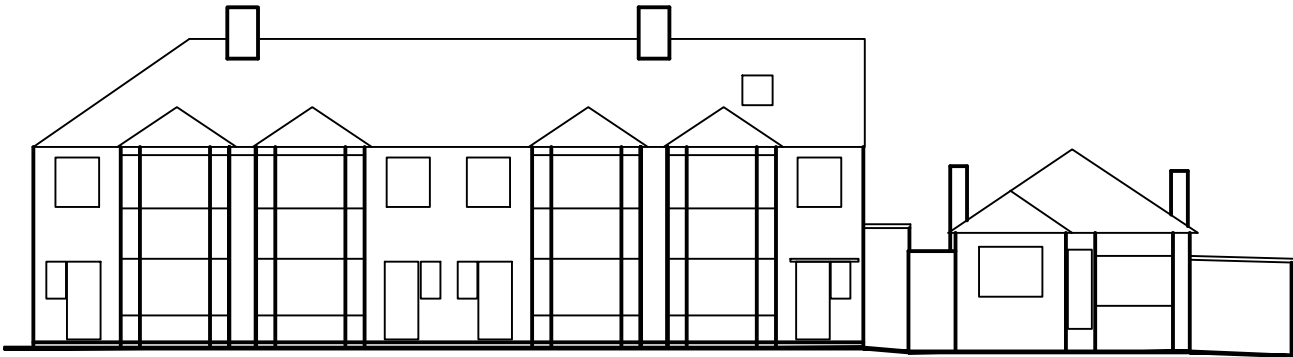

500mN

Station Information				
STN.	EASTING	NORTHING	LEVEL	DESC.
101	500.000	500.000	50.00	HILTI NAIL
102	495.055	536.405	51.18	HILTI NAIL
103	530.885	490.511	49.03	HILTI NAIL
104	530.884	490.511	49.04	HILTI NAIL
105	506.914	520.563	51.19	NAIL
106	517.520	514.482	51.03	NAIL
107	526.231	517.662	51.01	NAIL
108	532.364	511.843	50.82	NAIL

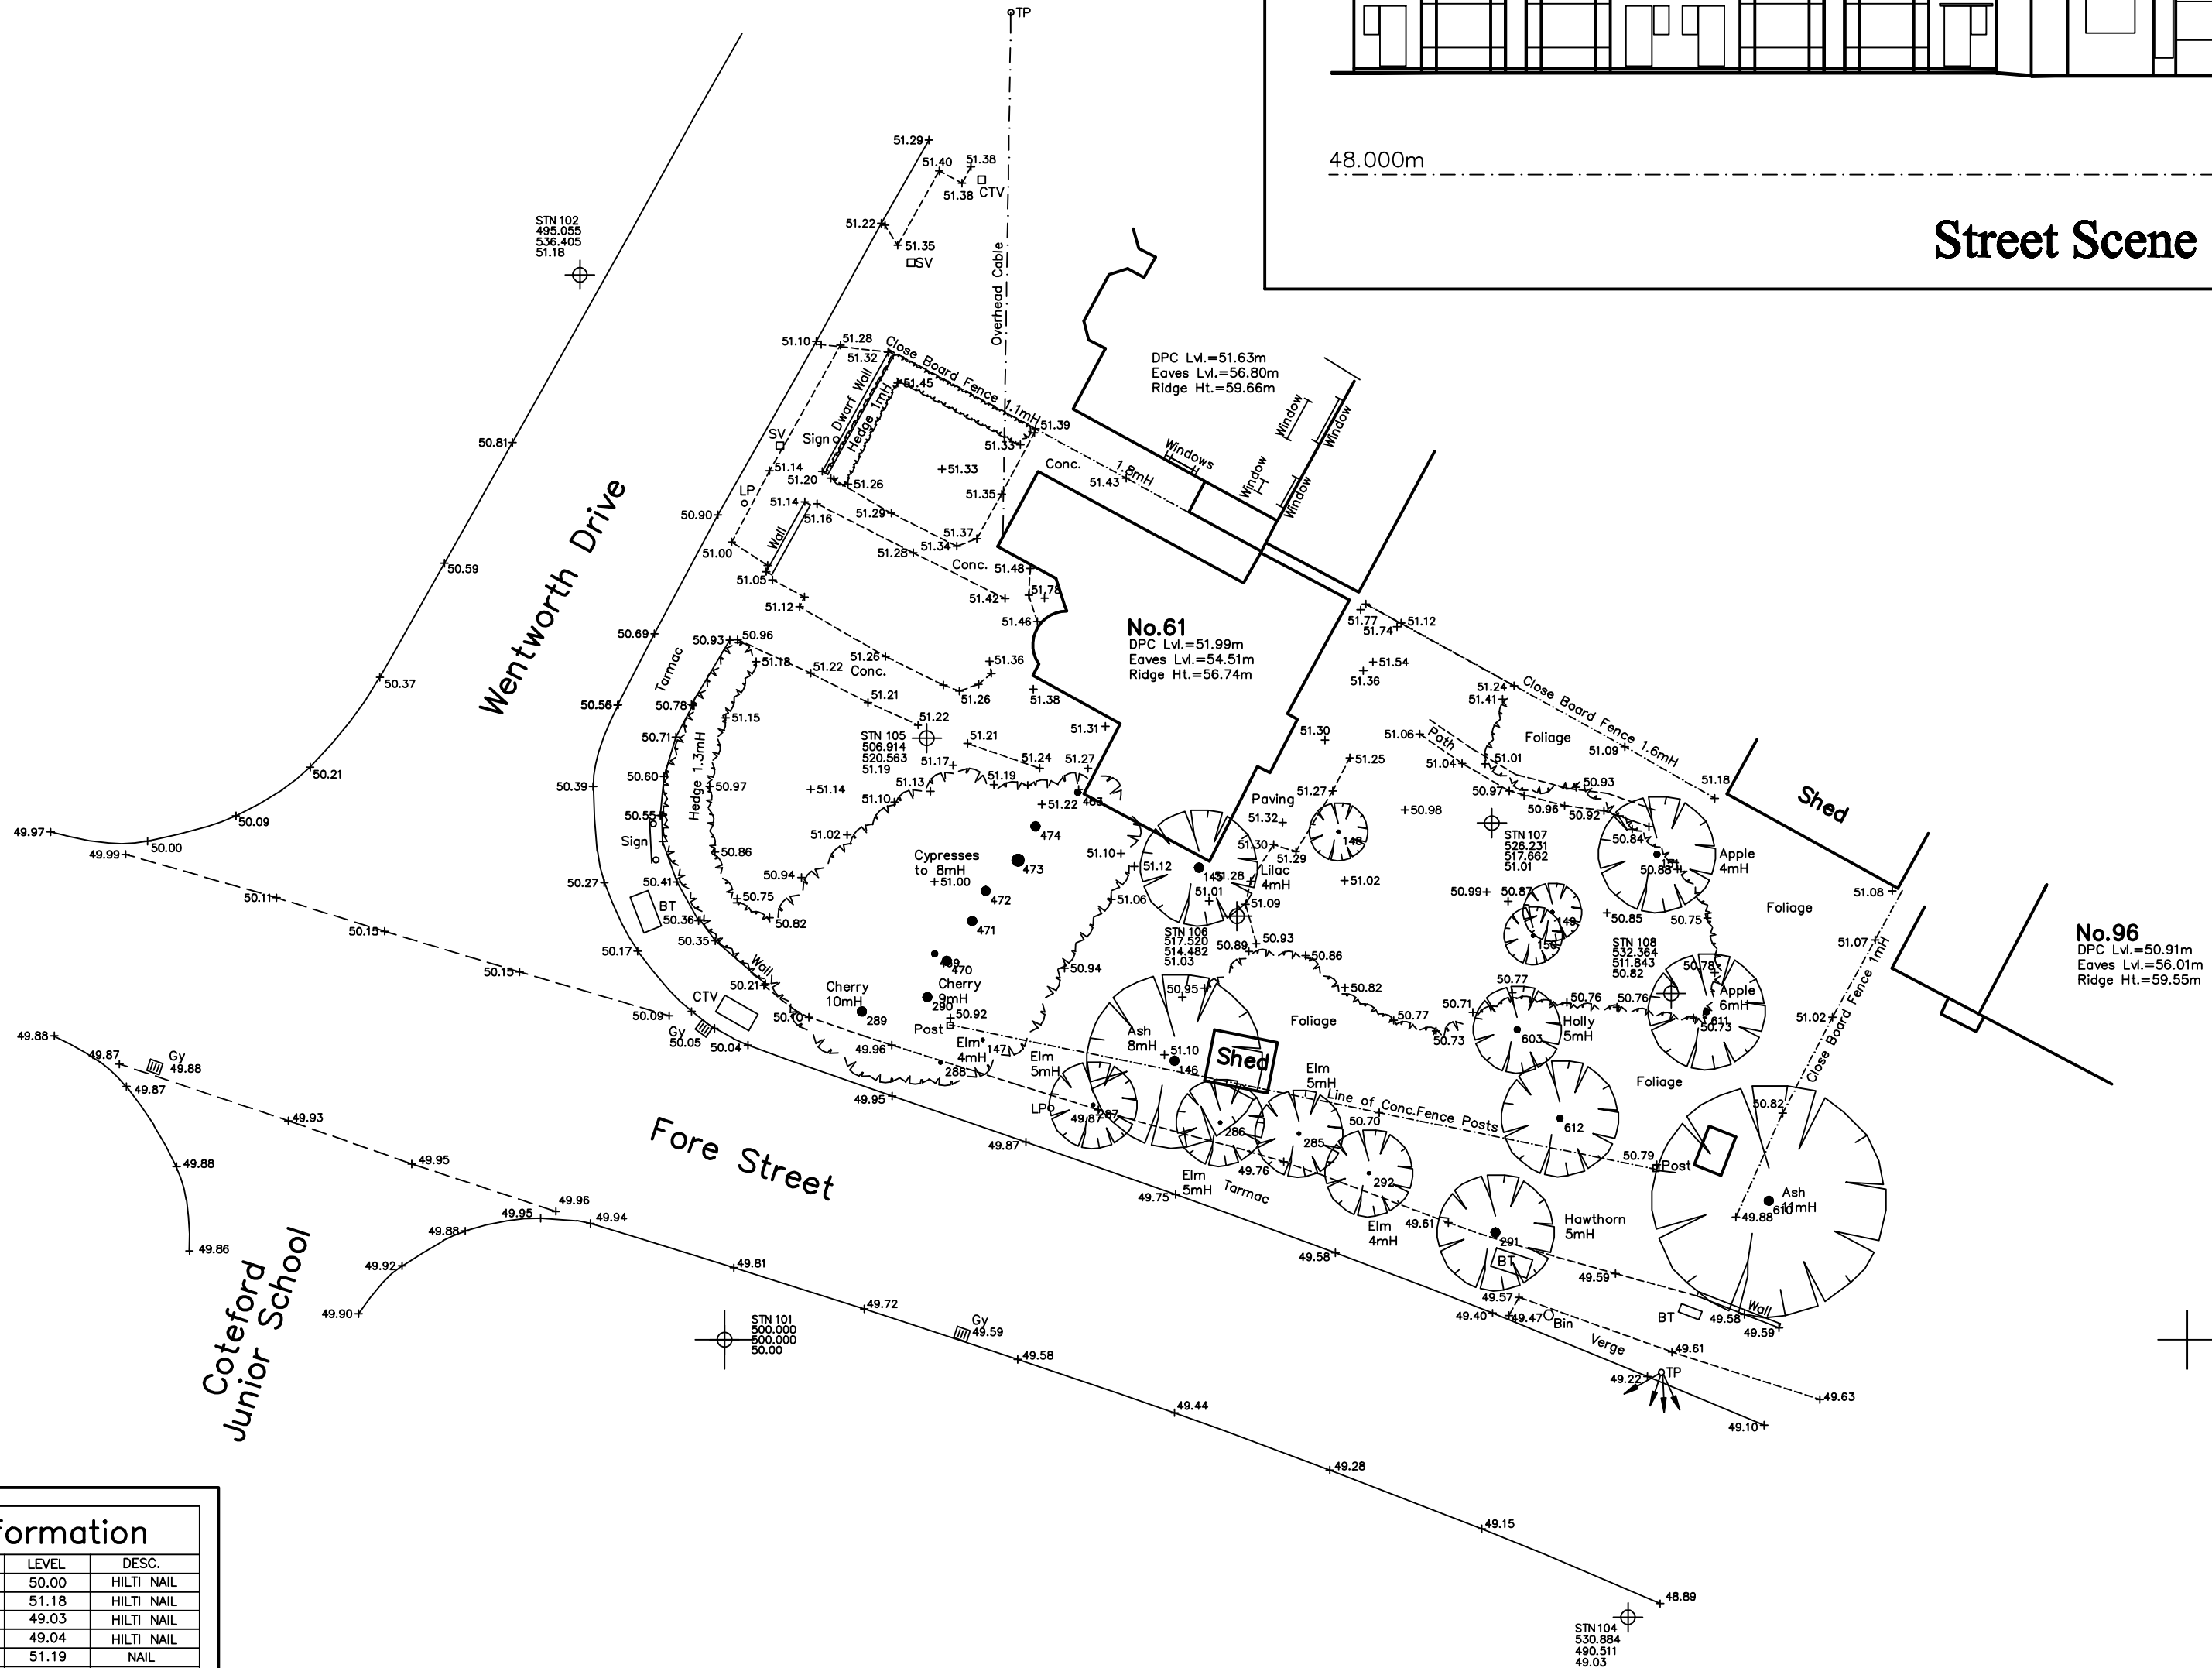

48.000m

Street Scene

TO BE READ IN CONJUNCTION WITH: –

A	STREET SCENE ADDED	24: 02: 14
ISSUE	REVISION	DATE

CHILTERN SURVEYS Ltd.
LAND SURVEYS AND SITE ENGINEERING SERVICES

Spurway Mill, Oakford, Tiverton, Devon. EX16 9EU

Tel: 01398 351277 Mobile: 07932 650676

E-mail: chilternsurveys@btconnect.co.uk

OFFICES IN DEVON AND BUCKINGHAMSHIRE

TITLE: –

Site Survey

PROJECT: –
61 Wentworth Drive
Pinner
Middlesex.

SCALE: – 1:200	GENERAL NOTES: – ALL LEVELS RELATE TO TBM SITUATED ON STATION 101. ASSUMED VALUE=50.000m. GRID IS LOCAL AND ARBITRARY
DRAWN: – J.W.	
DWG. No. PINN1401 Rev.A	
DATE: – 12:02:14	