


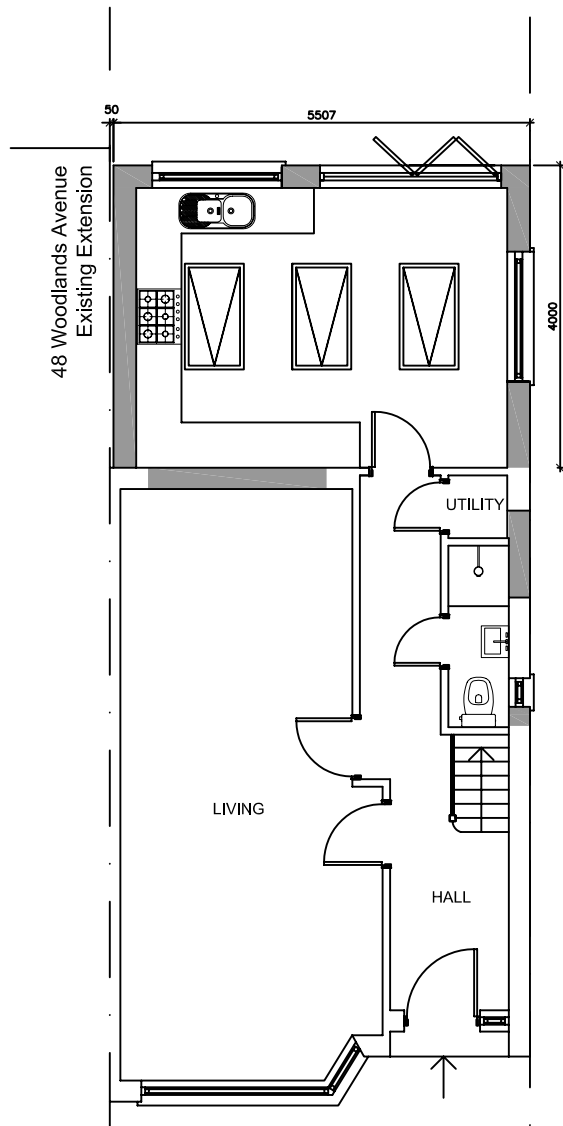


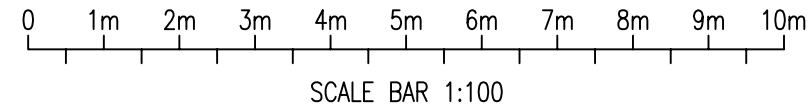


PROPOSED GROUND FLOOR PLAN

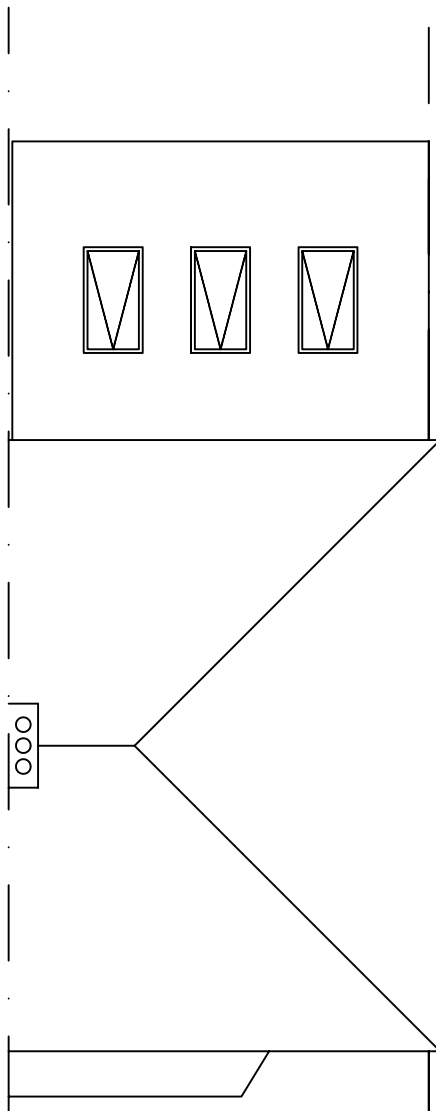


PROPOSED ROOF PLAN

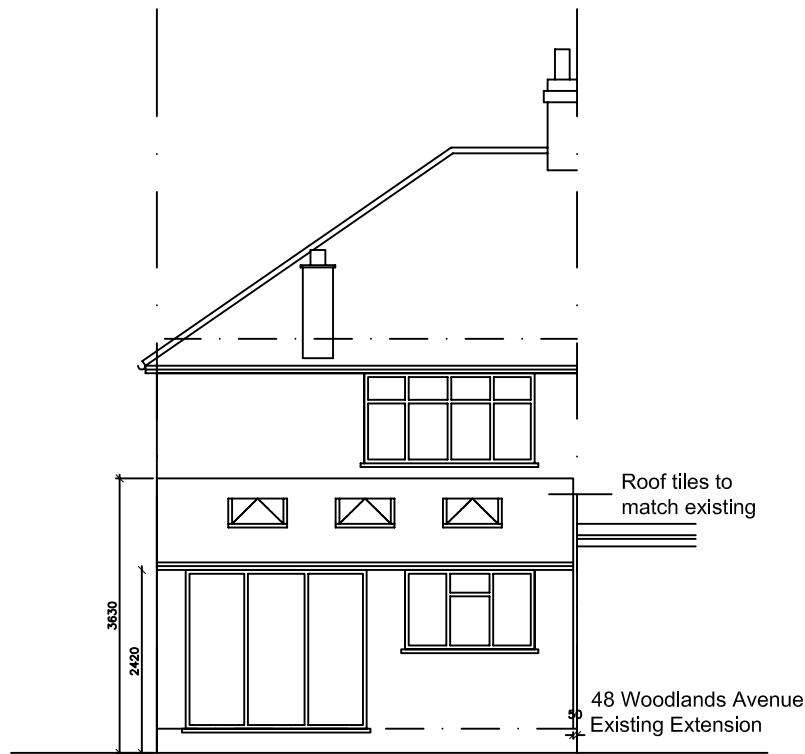

PROPOSED REAR ELEVATION

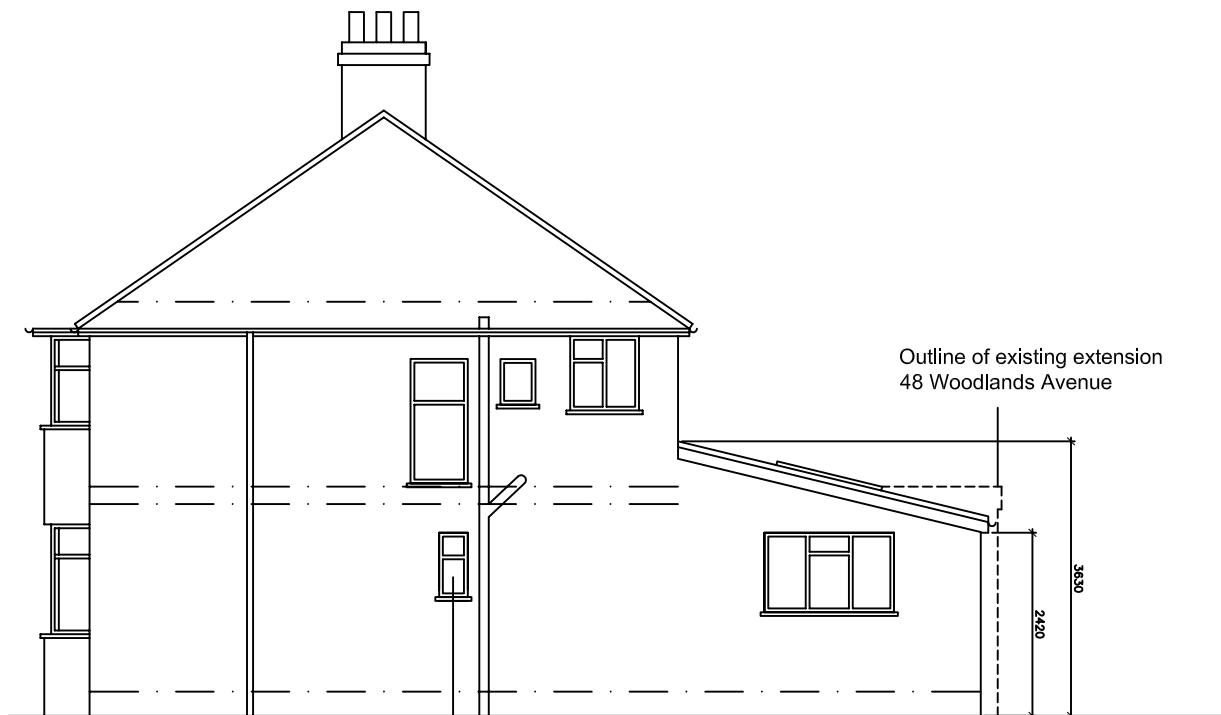

PROPOSED SIDE ELEVATION

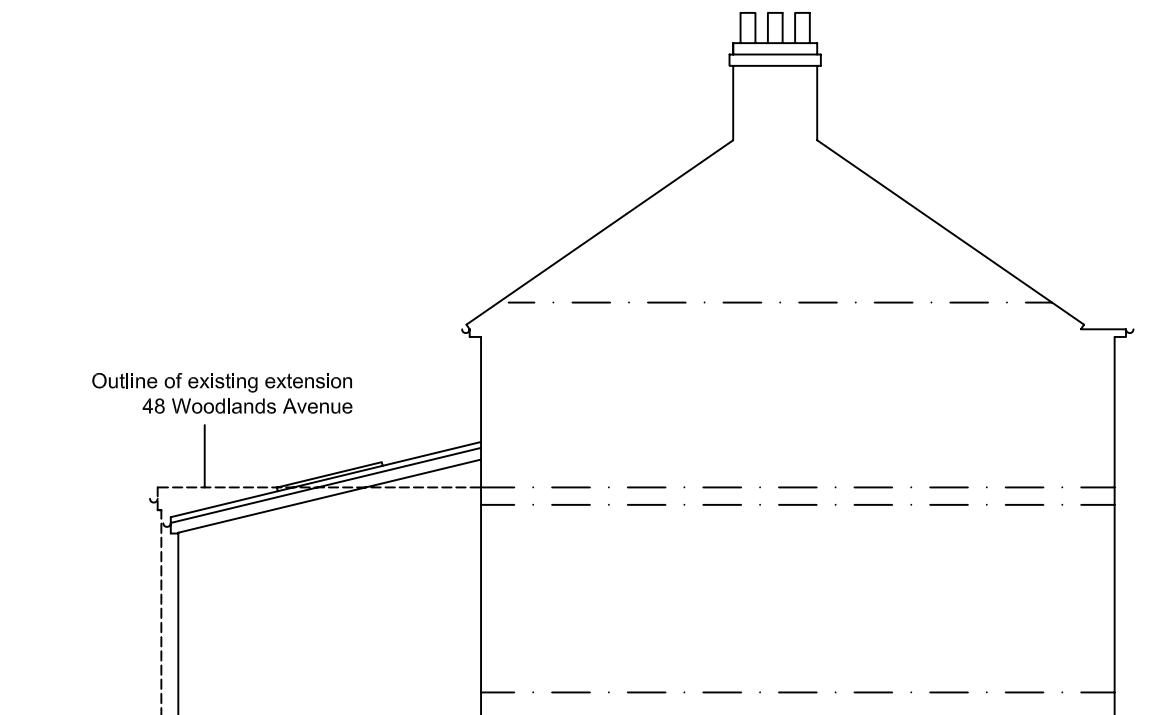

PROPOSED SECTIONAL SIDE ELEVATION

B	DEPTH REDUCED TO 4M	NP	30-09-14
A	ROOF	NP	01-09-14
REVISION	DESCRIPTION	BY	DATE
SITE ADDRESS			
46 WOODLANDS AVENUE, EASTCOTE, MIDDLESEX, HA4 9RJ			
DRAWING TITLE			
PROPOSED PLANS & ELEVATIONS			
DATE	AUGUST 2014		DRAWN BY NP
SCALE	1:100 @A3		CHECKED BY
DRAWING NO.			
REVISION			
D100-03-B			