


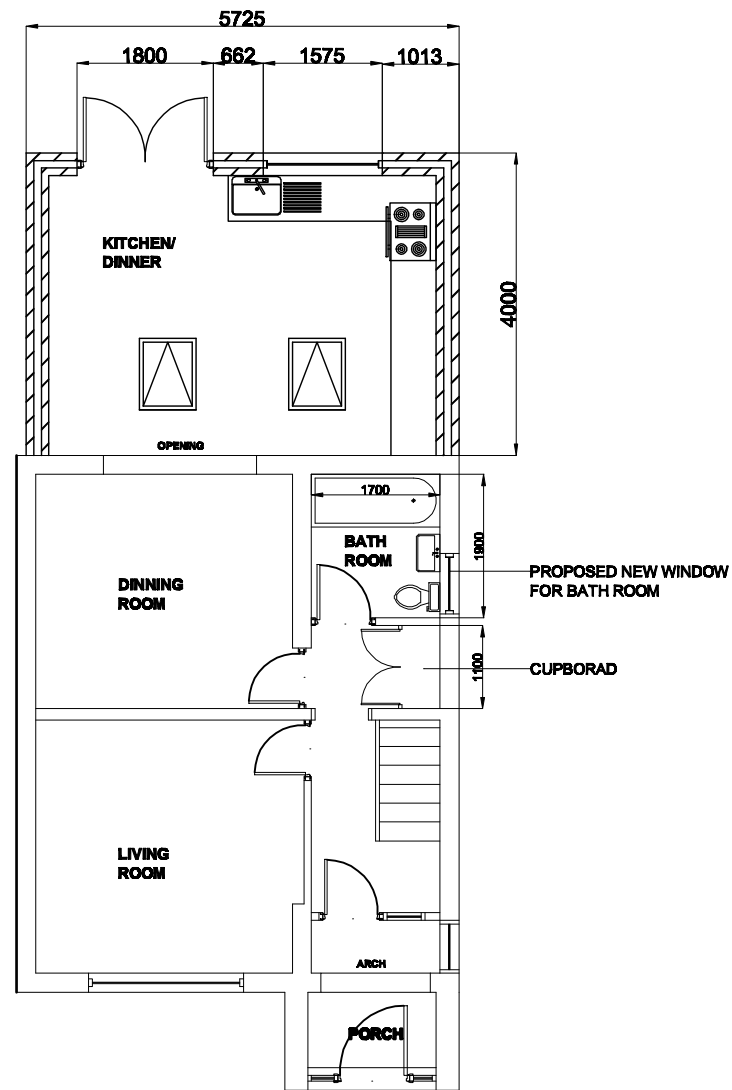


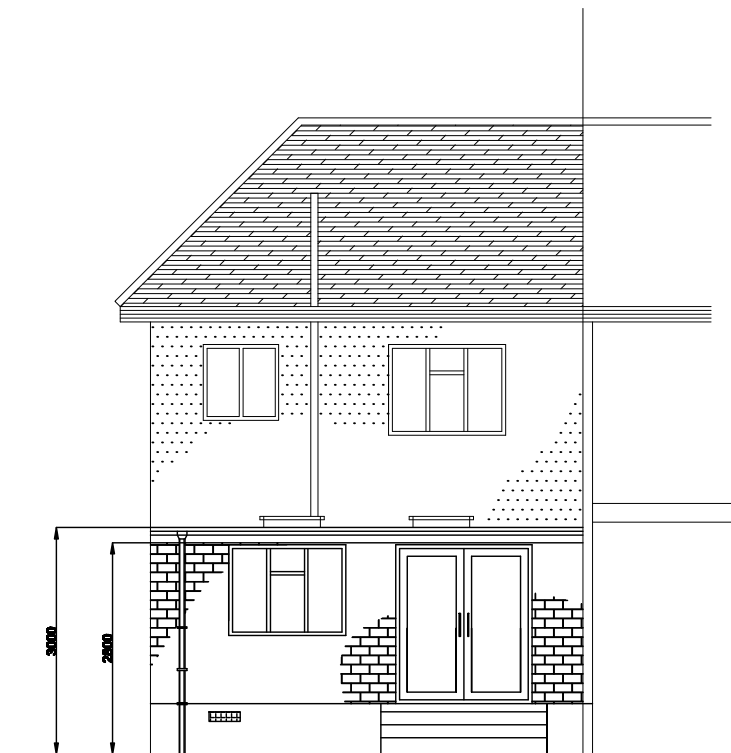


PROPOSED GROUND FLOOR PLAN

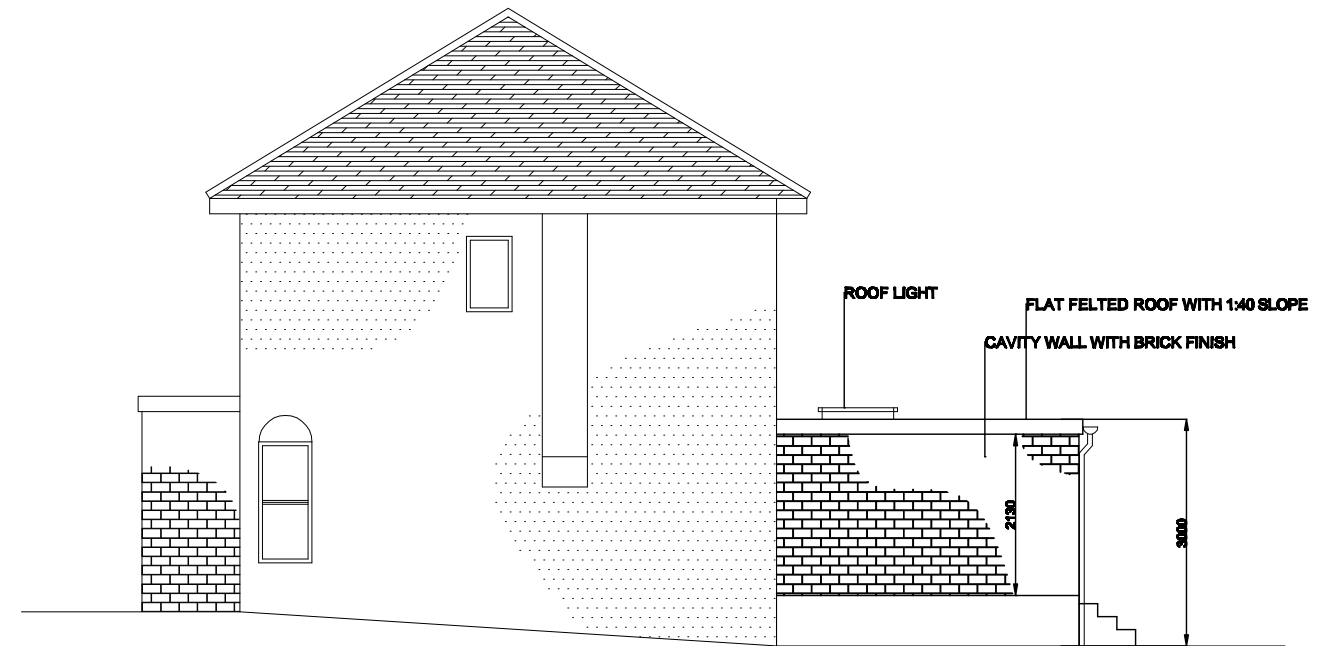

PROPOSED REAR ELEVATION

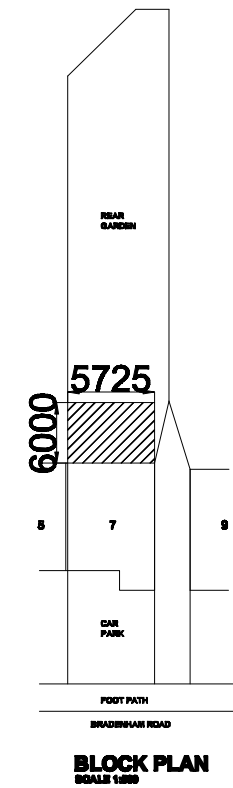

PROPOSED RIGHT SIDE ELEVATION

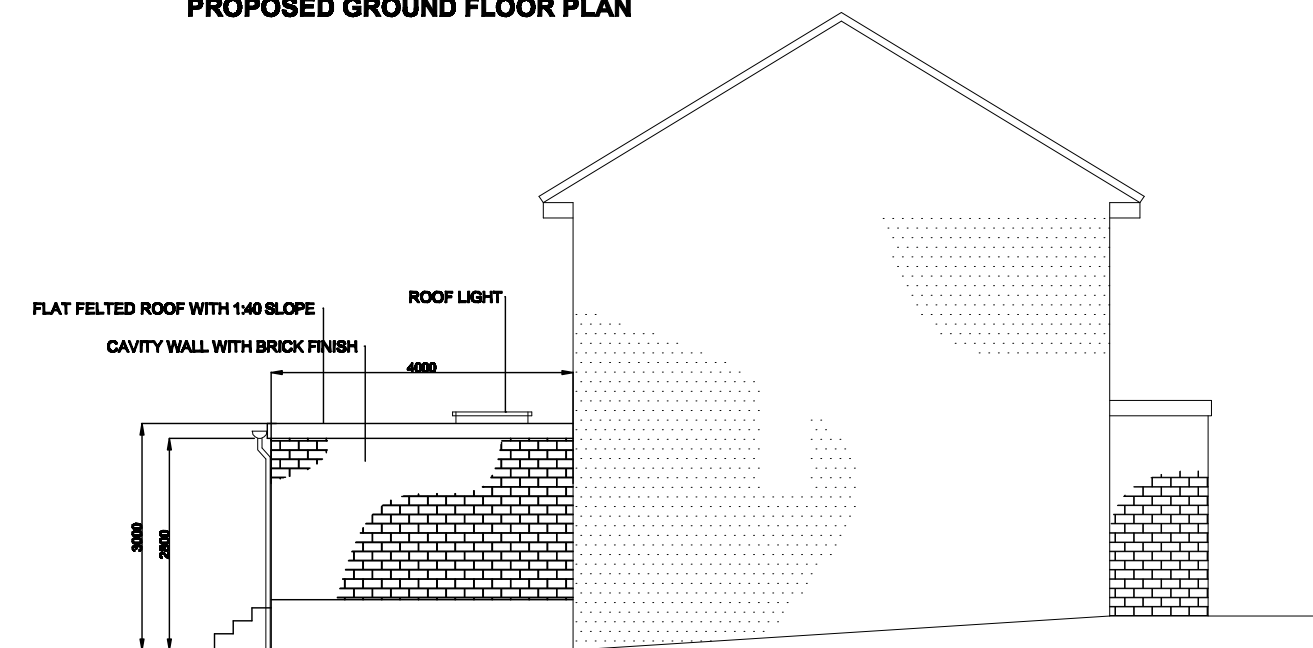

PROPOSED LEFT SIDE ELEVATION

PROPOSED GROUND FLOOR PLAN & ELEVATIONS			
7 BRADENHAM ROAD HAYES UB4 8LP			
SCALE	1:100 & 1:500	SHEET	2 OF 2