

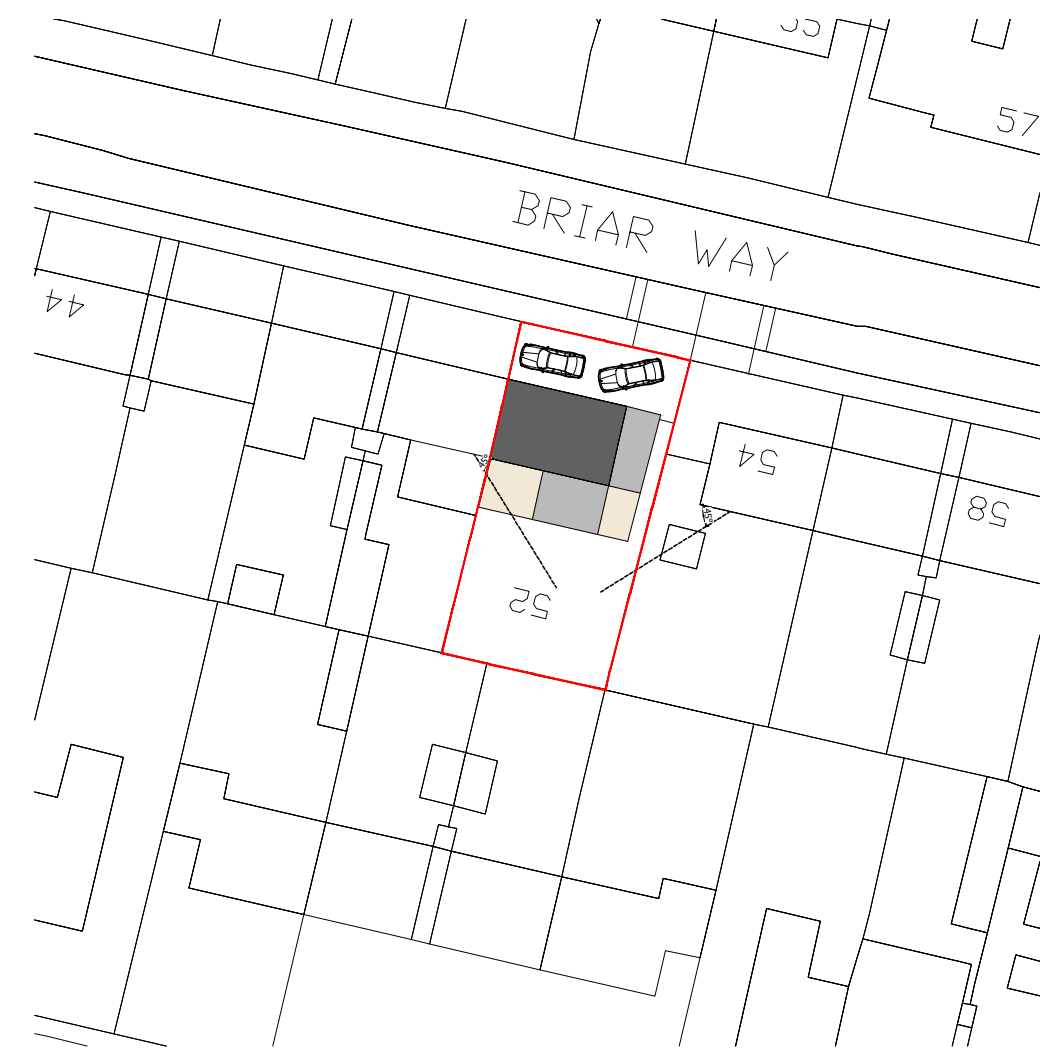
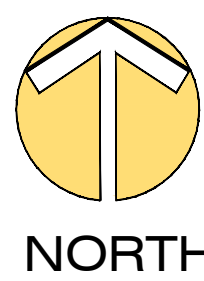
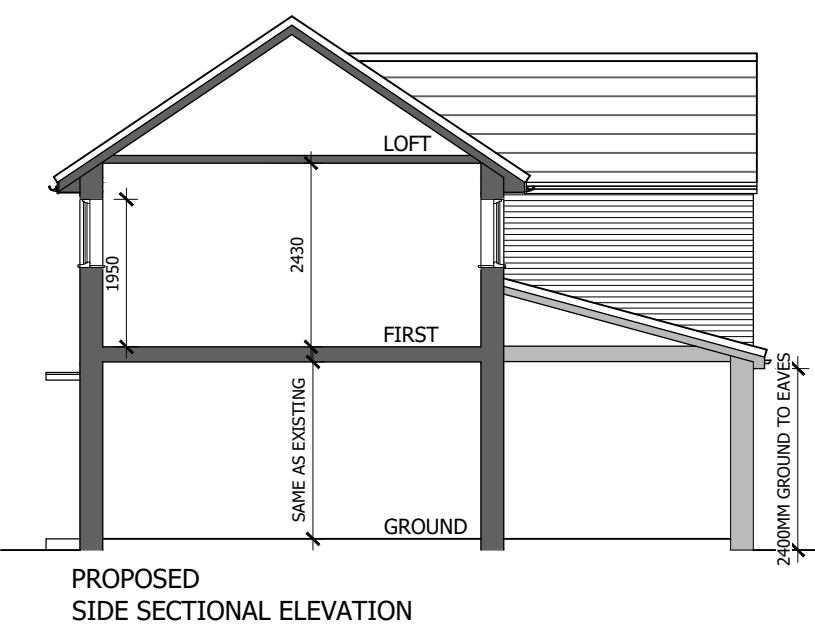
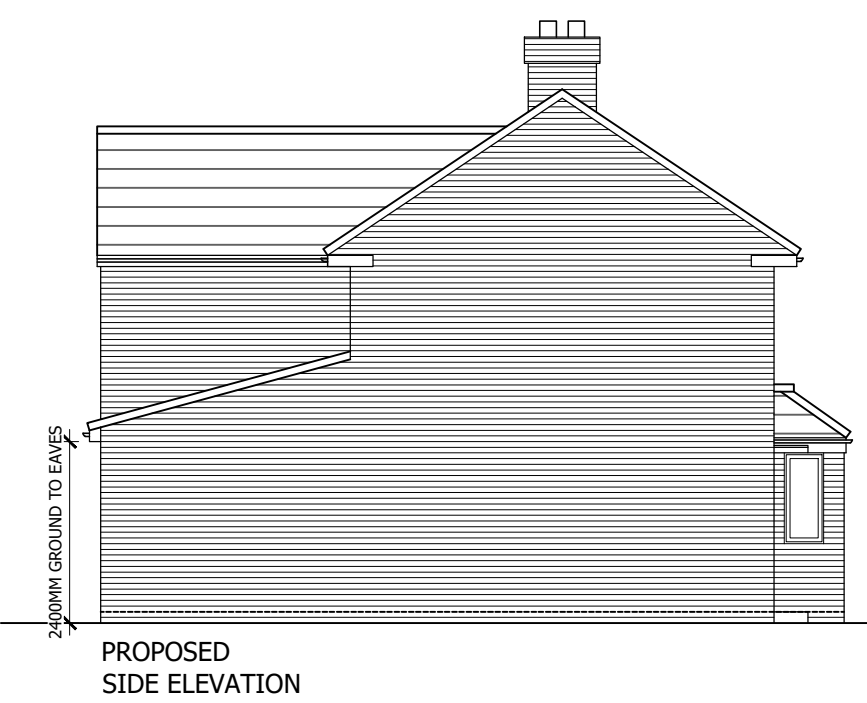
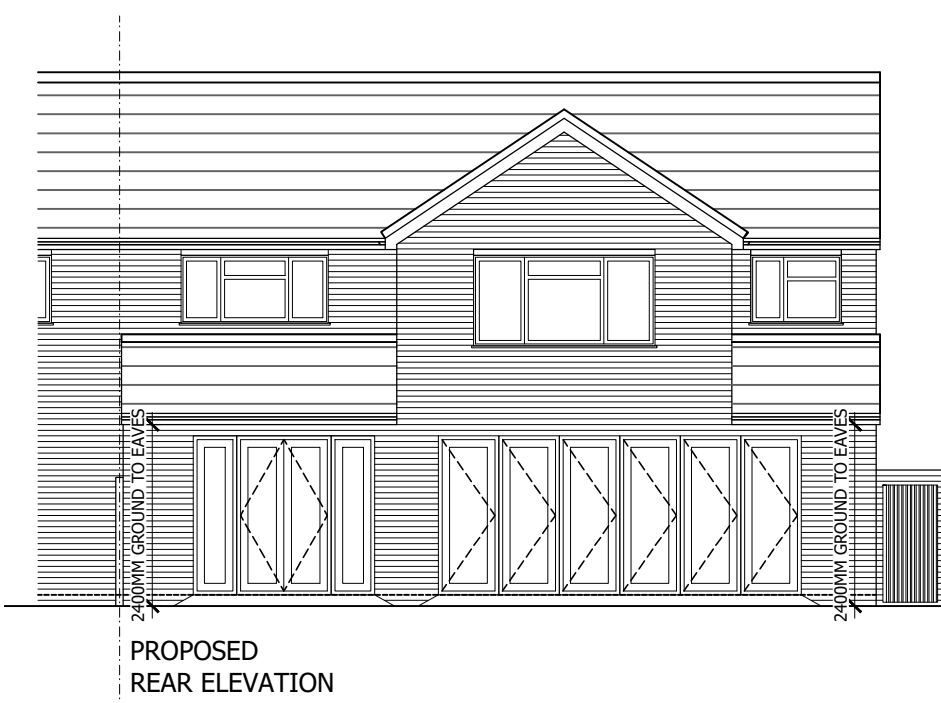
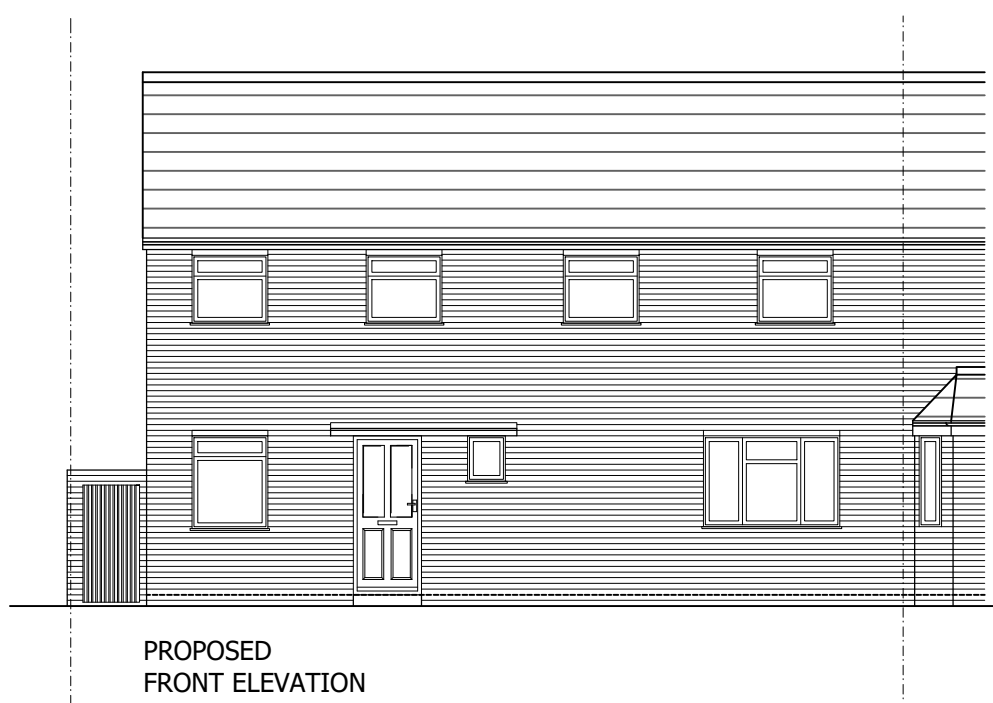
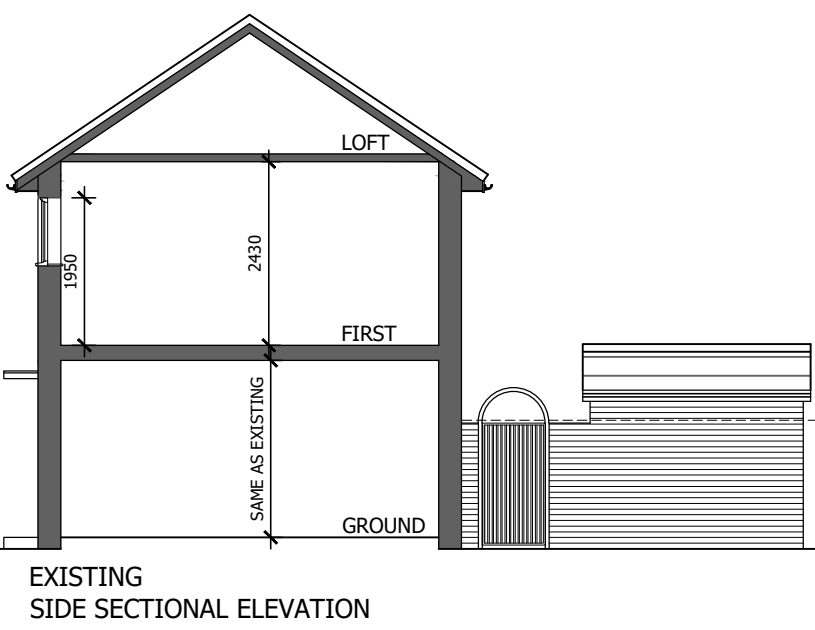
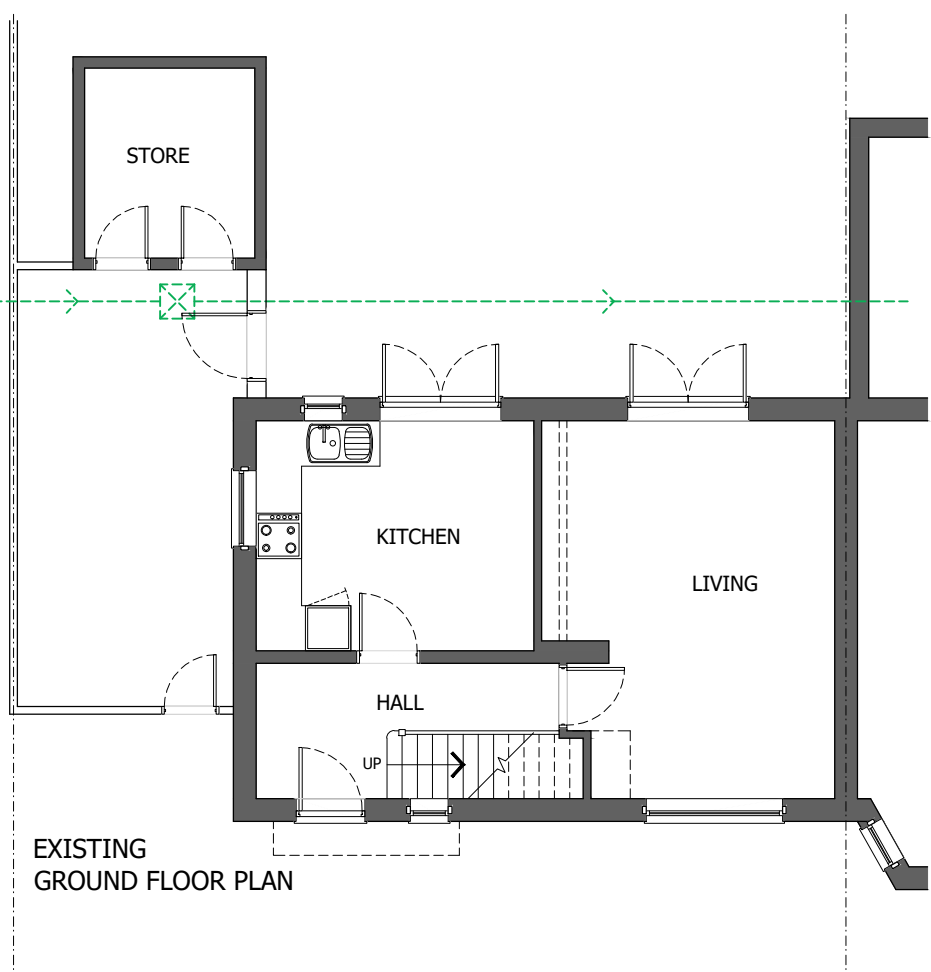
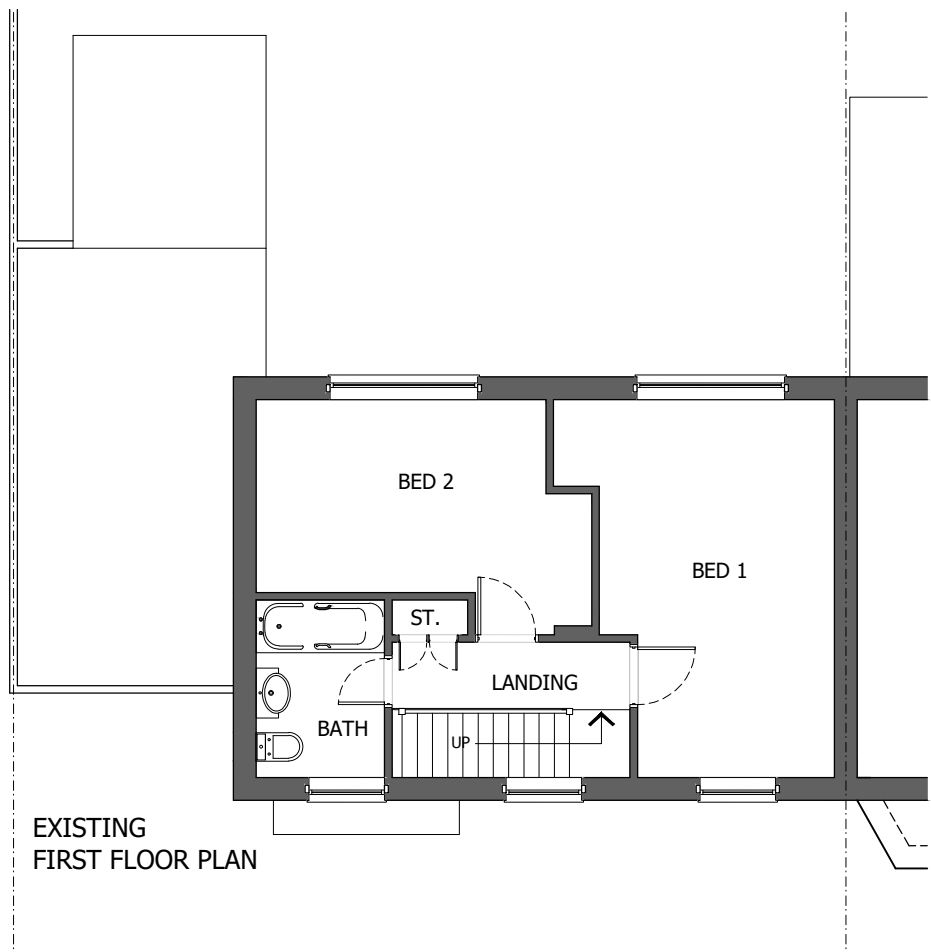
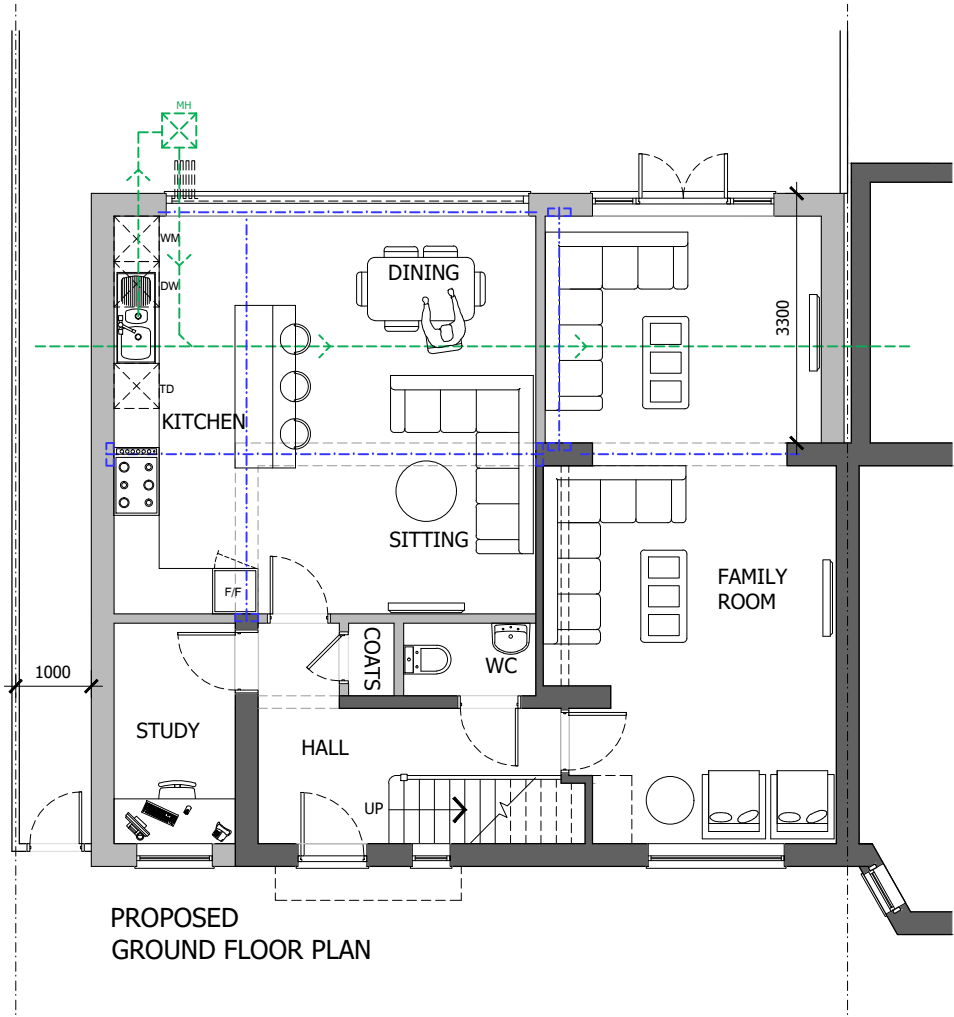
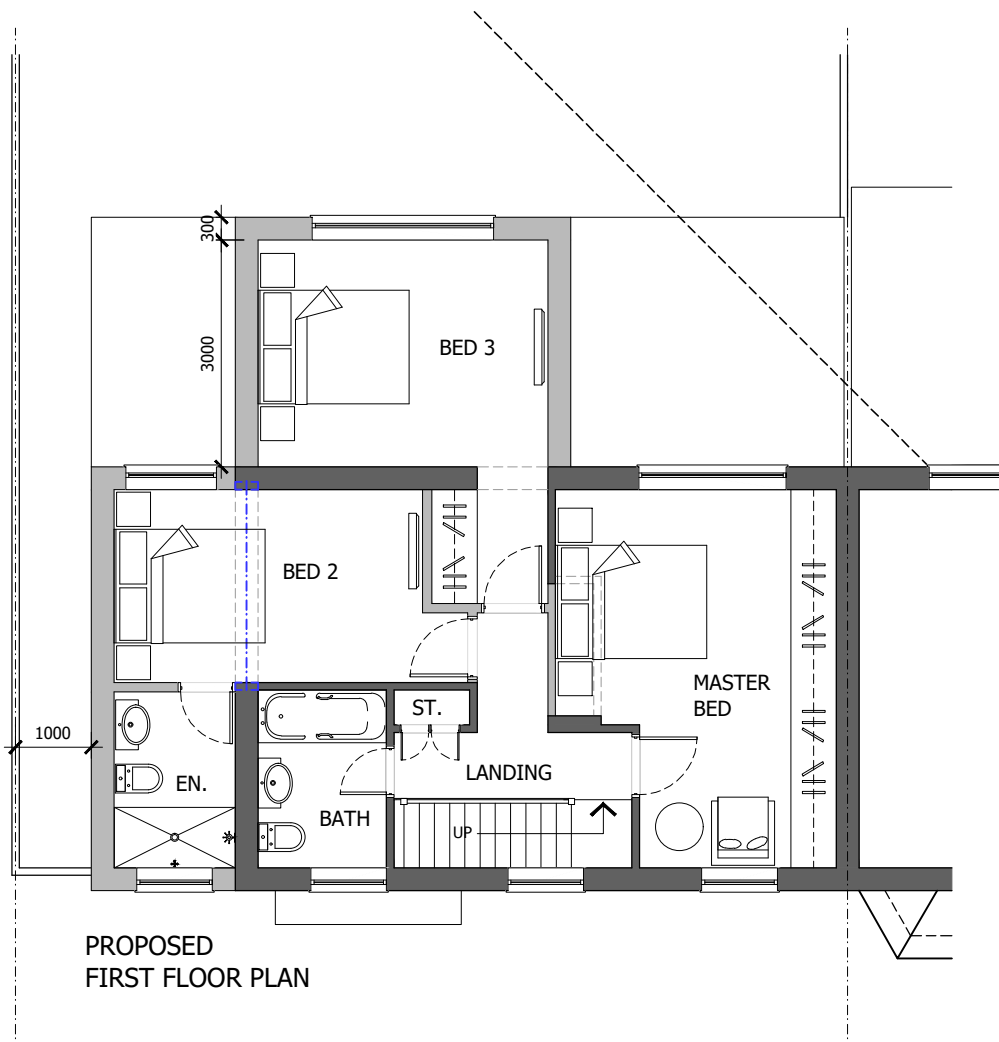


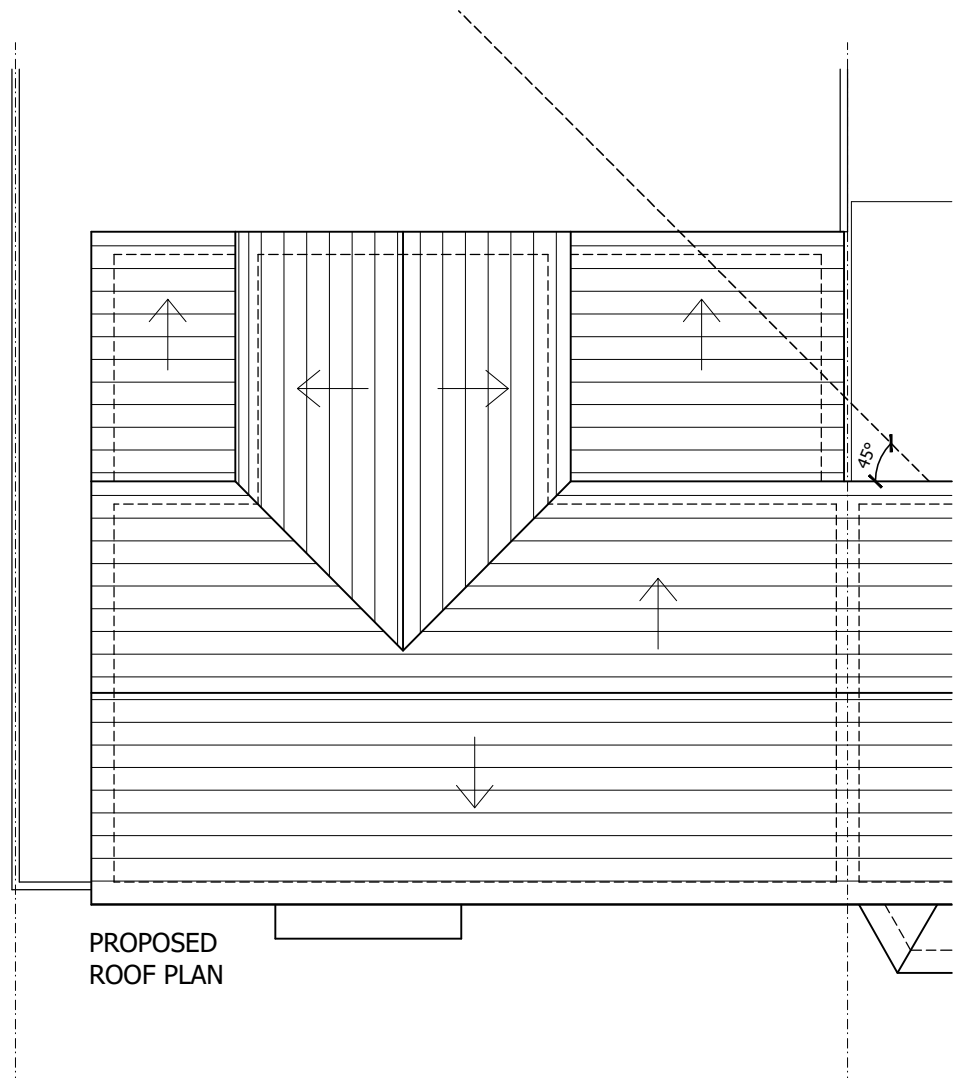

THIS DRAWING HAS BEEN PRODUCED FROM EMAPSITE ORDINANCE SURVEY MASTER MAP
Reproduction in whole or in part is prohibited without the prior permission of Ordnance Survey.

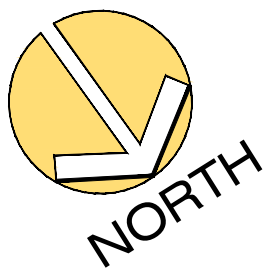

Reproduction in whole or in part is prohibited without the prior permission of Ordnance Survey.

HATCH KEY

- EXISTING WALLS
- NEW WALLS

The scaling of this drawing cannot be assured

Revision	Date	Initial
P1 ISSUED FOR APPROVAL	19.07.19	EU
P2 ISSUED FOR APPROVAL	17.09.19	EU

HATCH KEY

- BOUNDARY OUTLINE
- EXISTING HOUSE
- PROPOSED SINGLE STOREY SIDE AND REAR EXTENSION
- PROPOSED DOUBLE STOREY SIDE AND REAR EXTENSION

Status **PLANNING APPLICATION**

Project
PART SINGLE AND PART DOUBLE STOREY REAR & SIDE EXTENSION AT 52 BRIAR WAY, WEST DRAYTON, UB7 9AS

Client **MR & MRS MEHTA**

ARCHIGRACE
Architectural Design, Planning & Building Regulations
info@archigrace.co.uk, Ph. 07411 - 235060, 01753 - 709800
www.archigrace.co.uk, Registration no. 08642485

Registered LABC Partner with
SLOUGH BOROUGH COUNCIL

registered
LABC
Partner Authority Scheme

Project No 532
Drawing No PL-01
Rev P2
Scale @ A1 100,1250,500
Drawn by EU

