


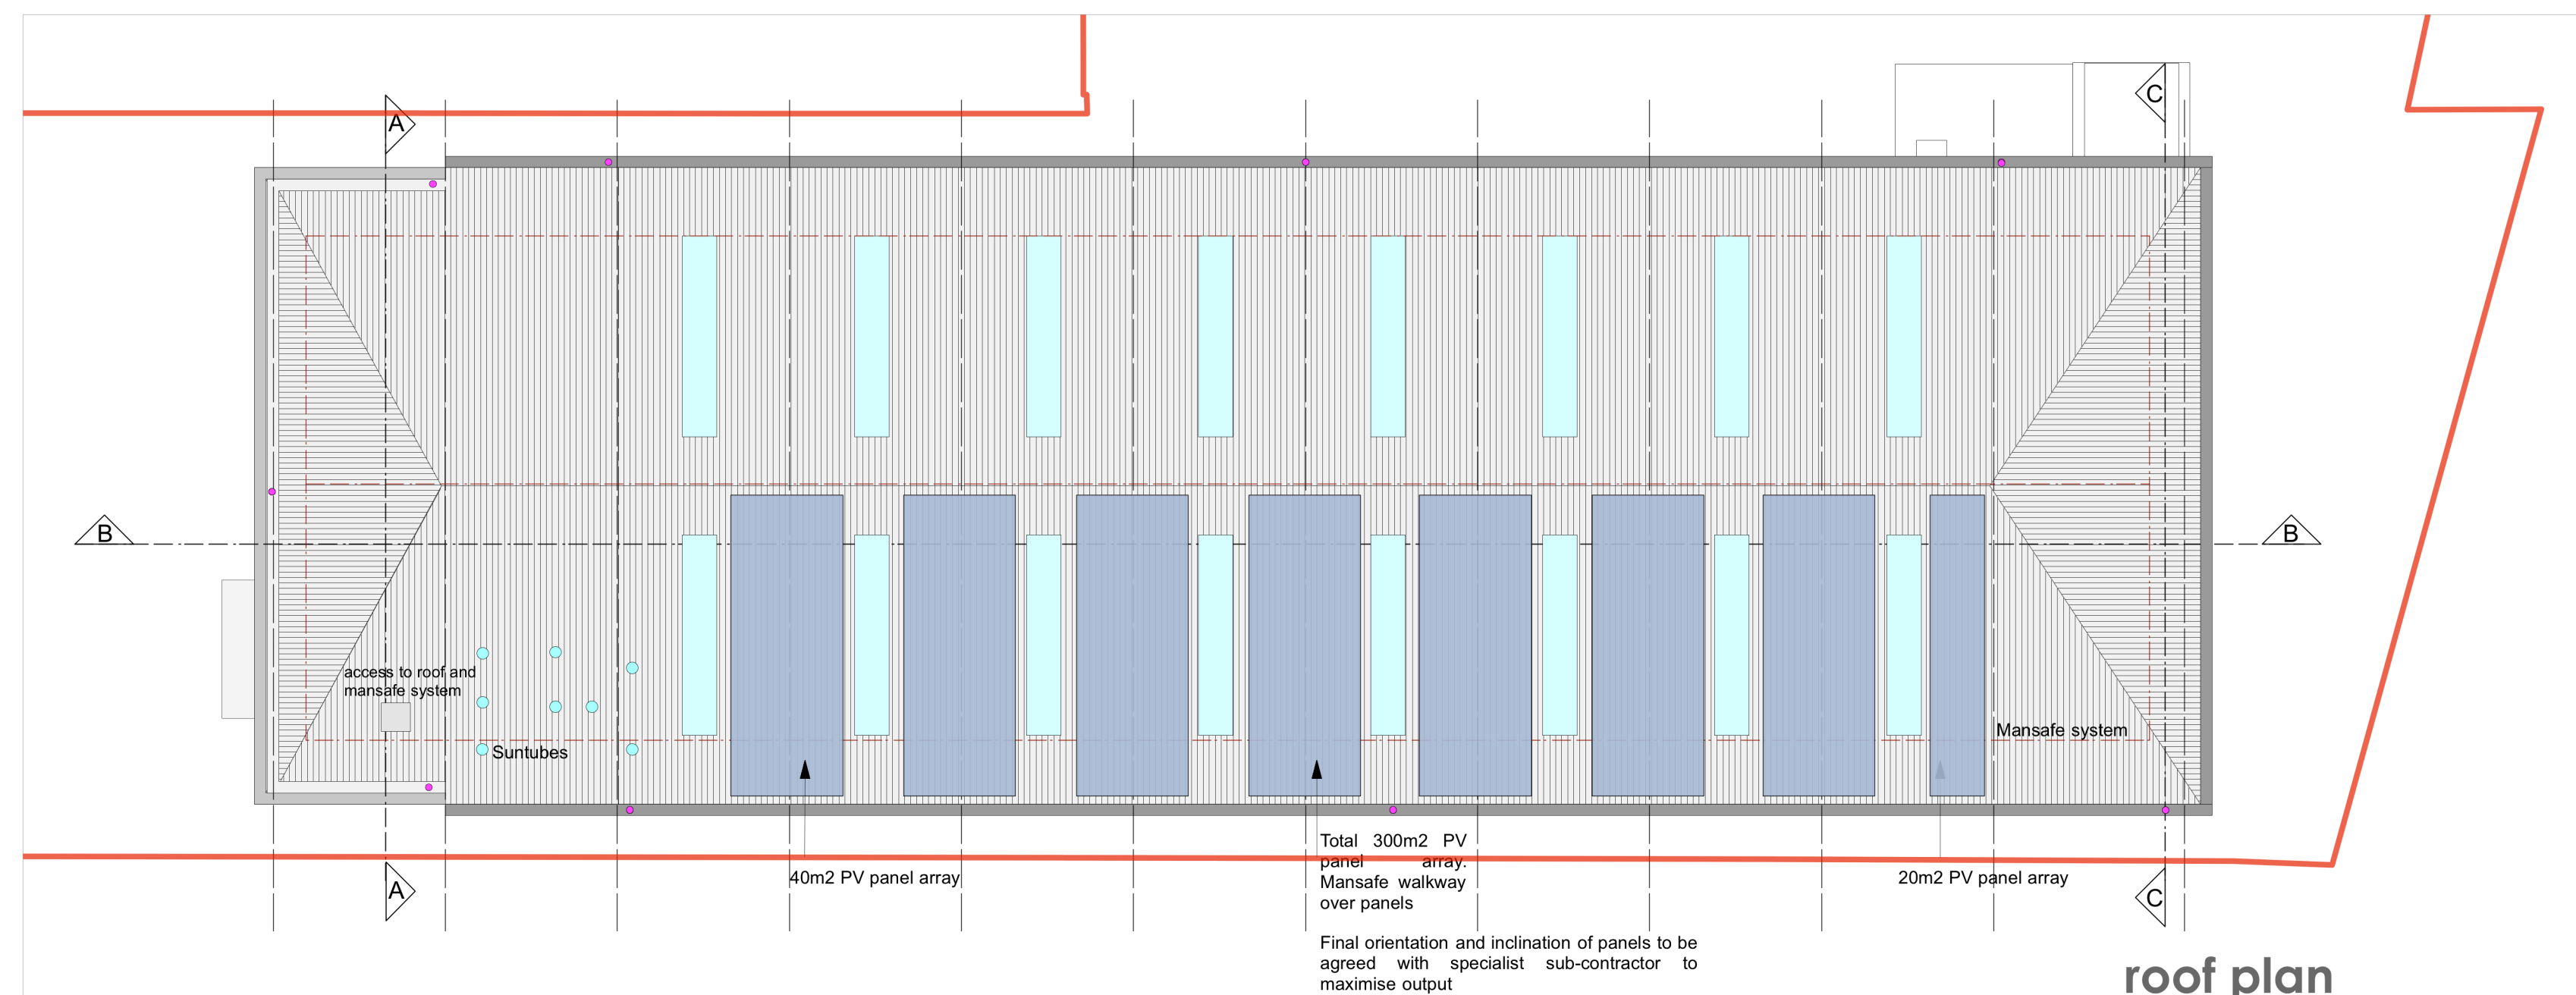



	GIA	GEA
GROUND FLOOR	1,415 sq.m (15,230 sq.ft)	1,487 sq.m (16,006 sq.ft)
LINK AREA	13sq.m (140sq.ft)	15sq.m (162sq.ft)
CYCLISTS/STAFF	22sq.m (233sq.ft)	23sq.m (248sq.ft)
FIRST FLOOR	1,415 sq.m (15,230 sq.ft)	1,487 sq.m (16,006 sq.ft)
SECOND FLOOR	1,415 sq.m (15,230 sq.ft)	1,487 sq.m (16,006 sq.ft)
TOTAL	4,280 sq.m (46,070 sq.ft)	4,499 sq.m (48,427 sq.ft)

LDA (Architects) Limited
Devonshire House
60 Station Road
Addlestone
Surrey. KT15 2AF
T. 01932 828933
F. 01932 828934
E. lda@ldaarchitects.co.uk