


RICKMANSWORTH ROAD

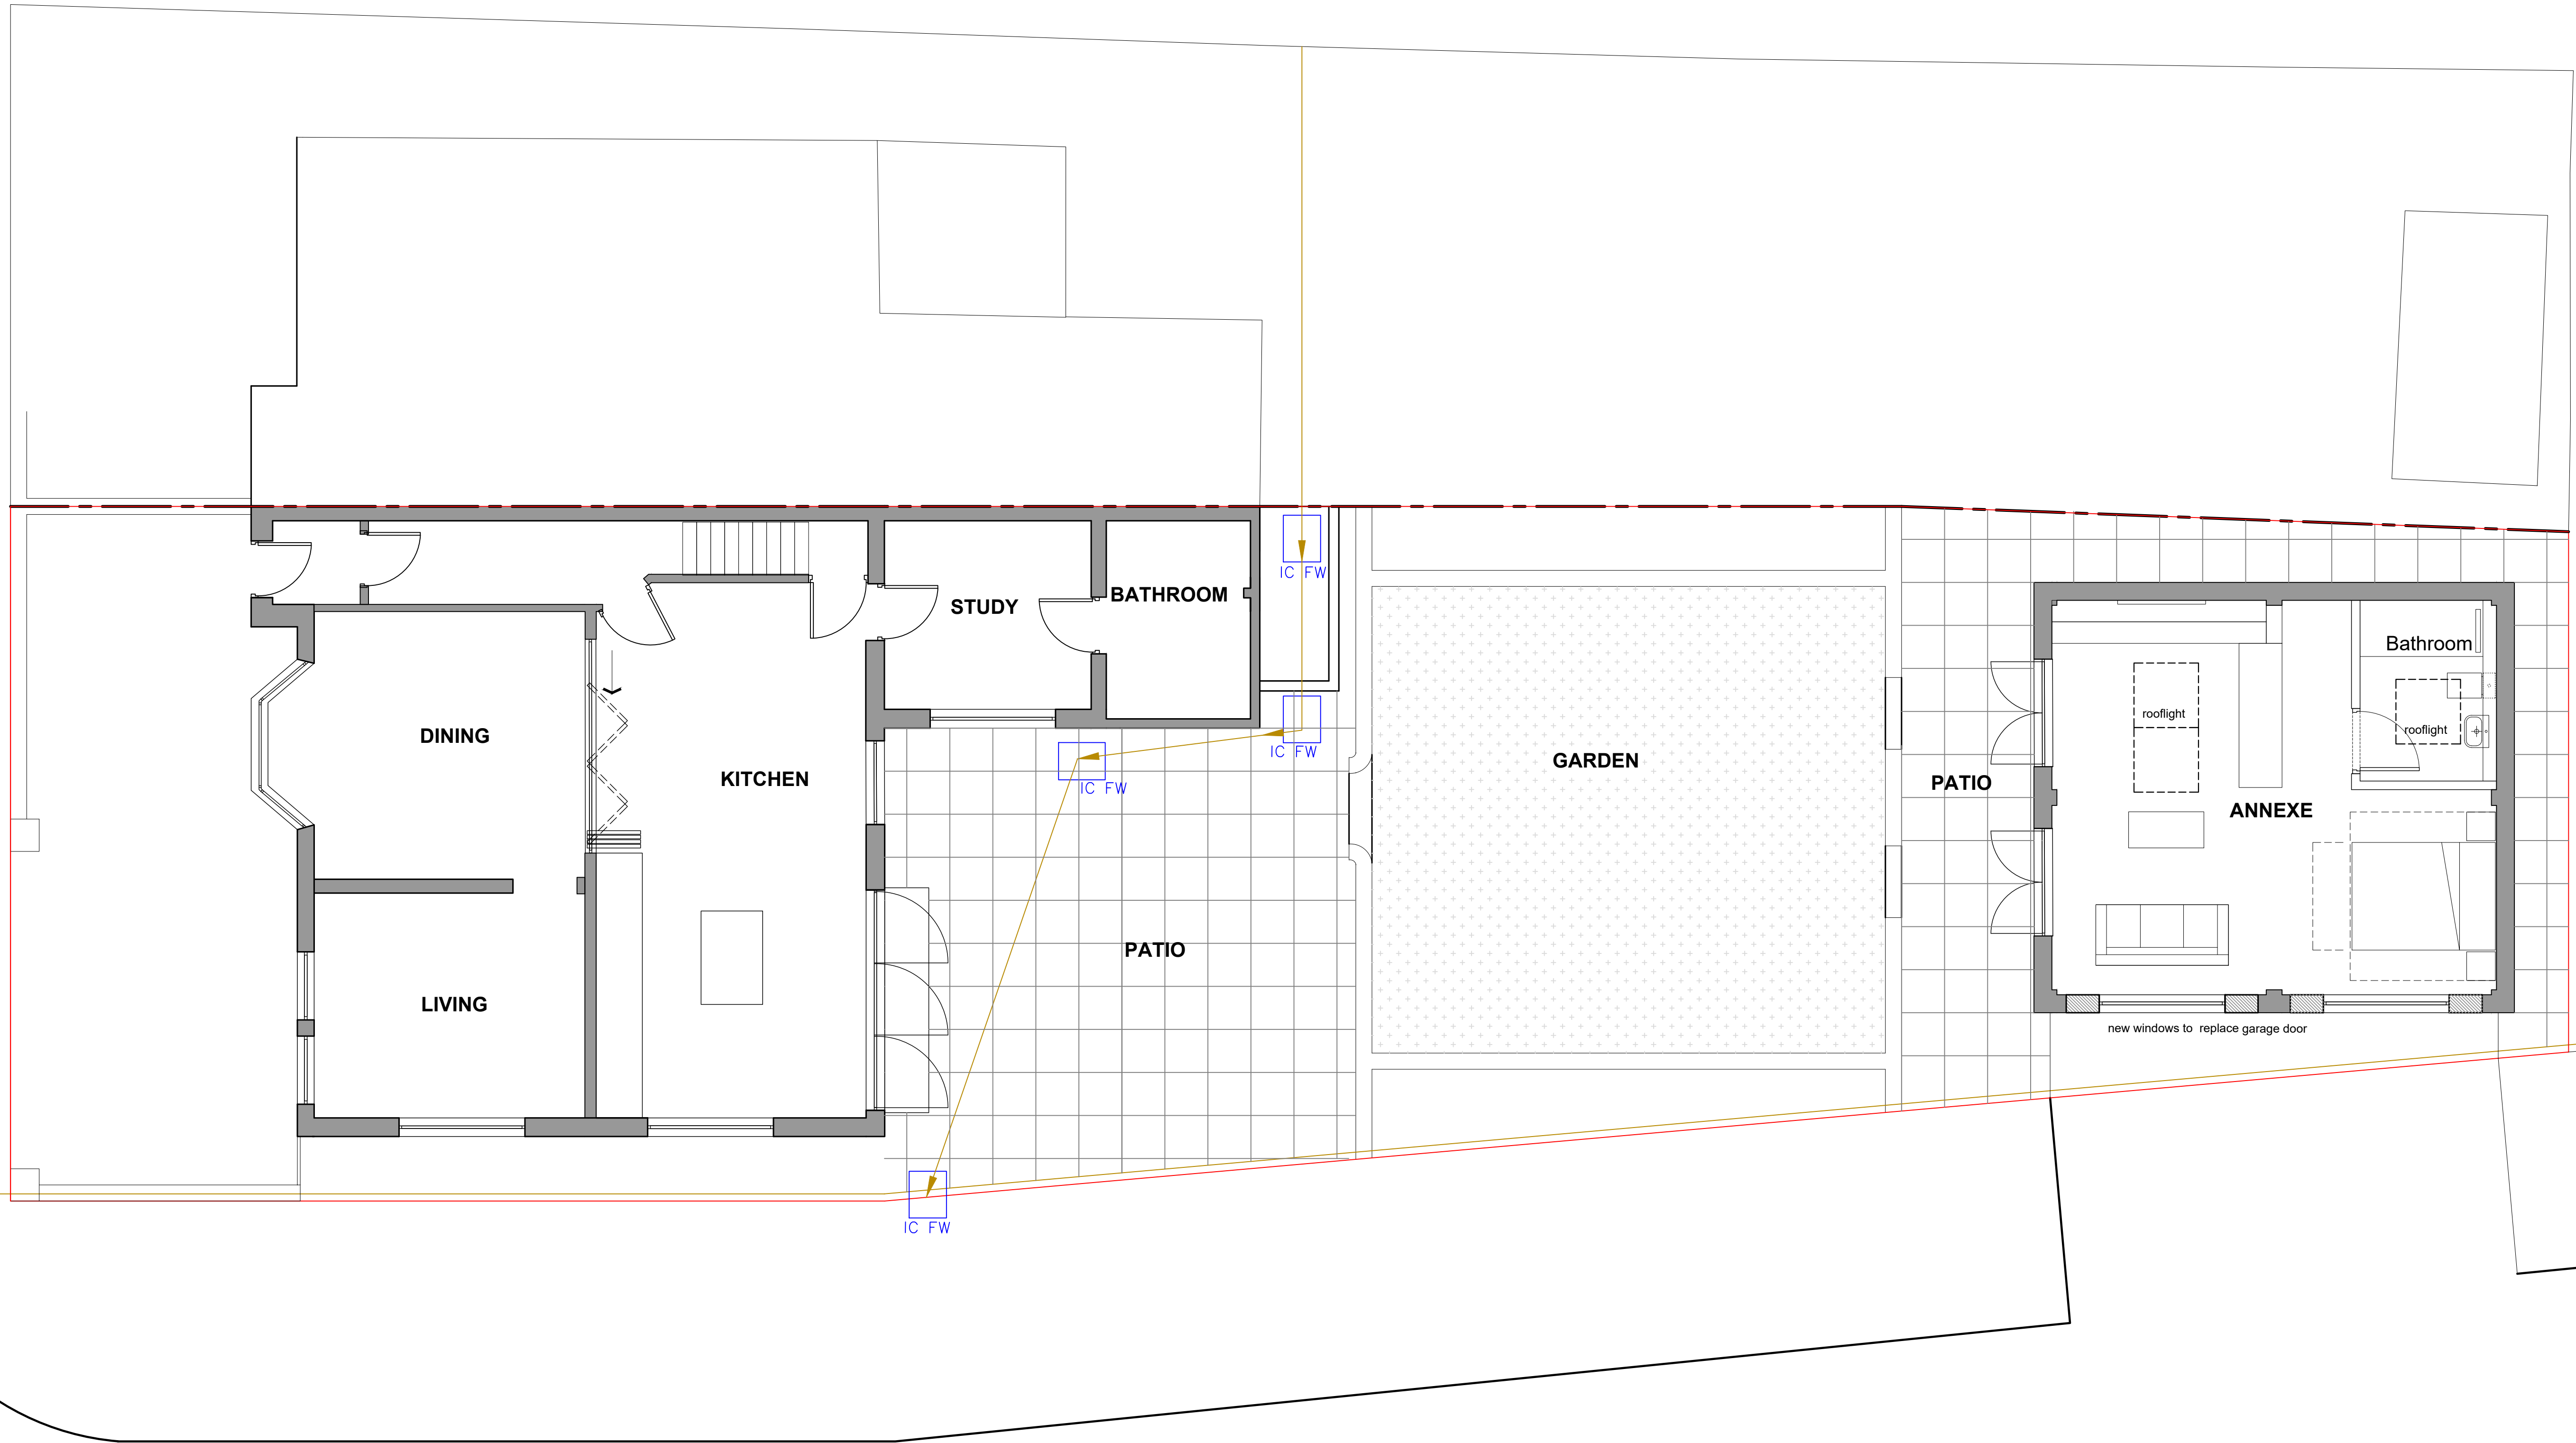

CORPSE WOOD WAY

PROPOSED PLAN - Ground Floor

subZEROarchitecture


ONE ADEN ROAD ENFIELD EN3 7SE

01 - Any scale discrepancies to be reported to the Architect immediately. All dimensions to be verified by contractor on site prior to any works.
02 - All work to be conducted in accordance with the requirements of the building regulations & the statutory authority regulations in force and the british standards
03 - This drawing is to be read in conjunction with all relevant drawings, specifications schedules and structural and services engineers drawings and reports for further detail and clarification
04 - Any queries to be confirmed to the architect before stages of procurement and construction
05 - All rights reserved. All drawings and written material appearing herein constitute original and unpublished work of the architect and may not be duplicated, used or disclosed without written consent of the Architect.

Issue	Date	Revision Note	By	Check
A	22.02.21	FIRST ISSUE	MP	
B	26.02.21	LAYOUT UPDATED	MP	
C	24.03.21	ISSUED FOR PLANNING	MP	



MR R RAJEEV

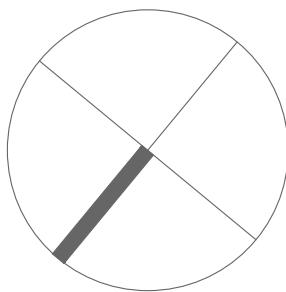

PROPOSED PLANS			
PROJECT: CORPSE COTTAGE, RICKMANSWORTH ROAD, NORTHWOOD HA6 2QN			
PROJECT NUMBER	DATE	BY	CHECKED
1140	JANUARY 2021	MP	
SCALE	ISSUED FOR		
1:50 @ A1	PLANNING		
A2-110			C

© SUB ZERO ARCHITECTURE 2021
All rights reserved, including but not limited to The Copyright, Designs and Patents Act 1988