
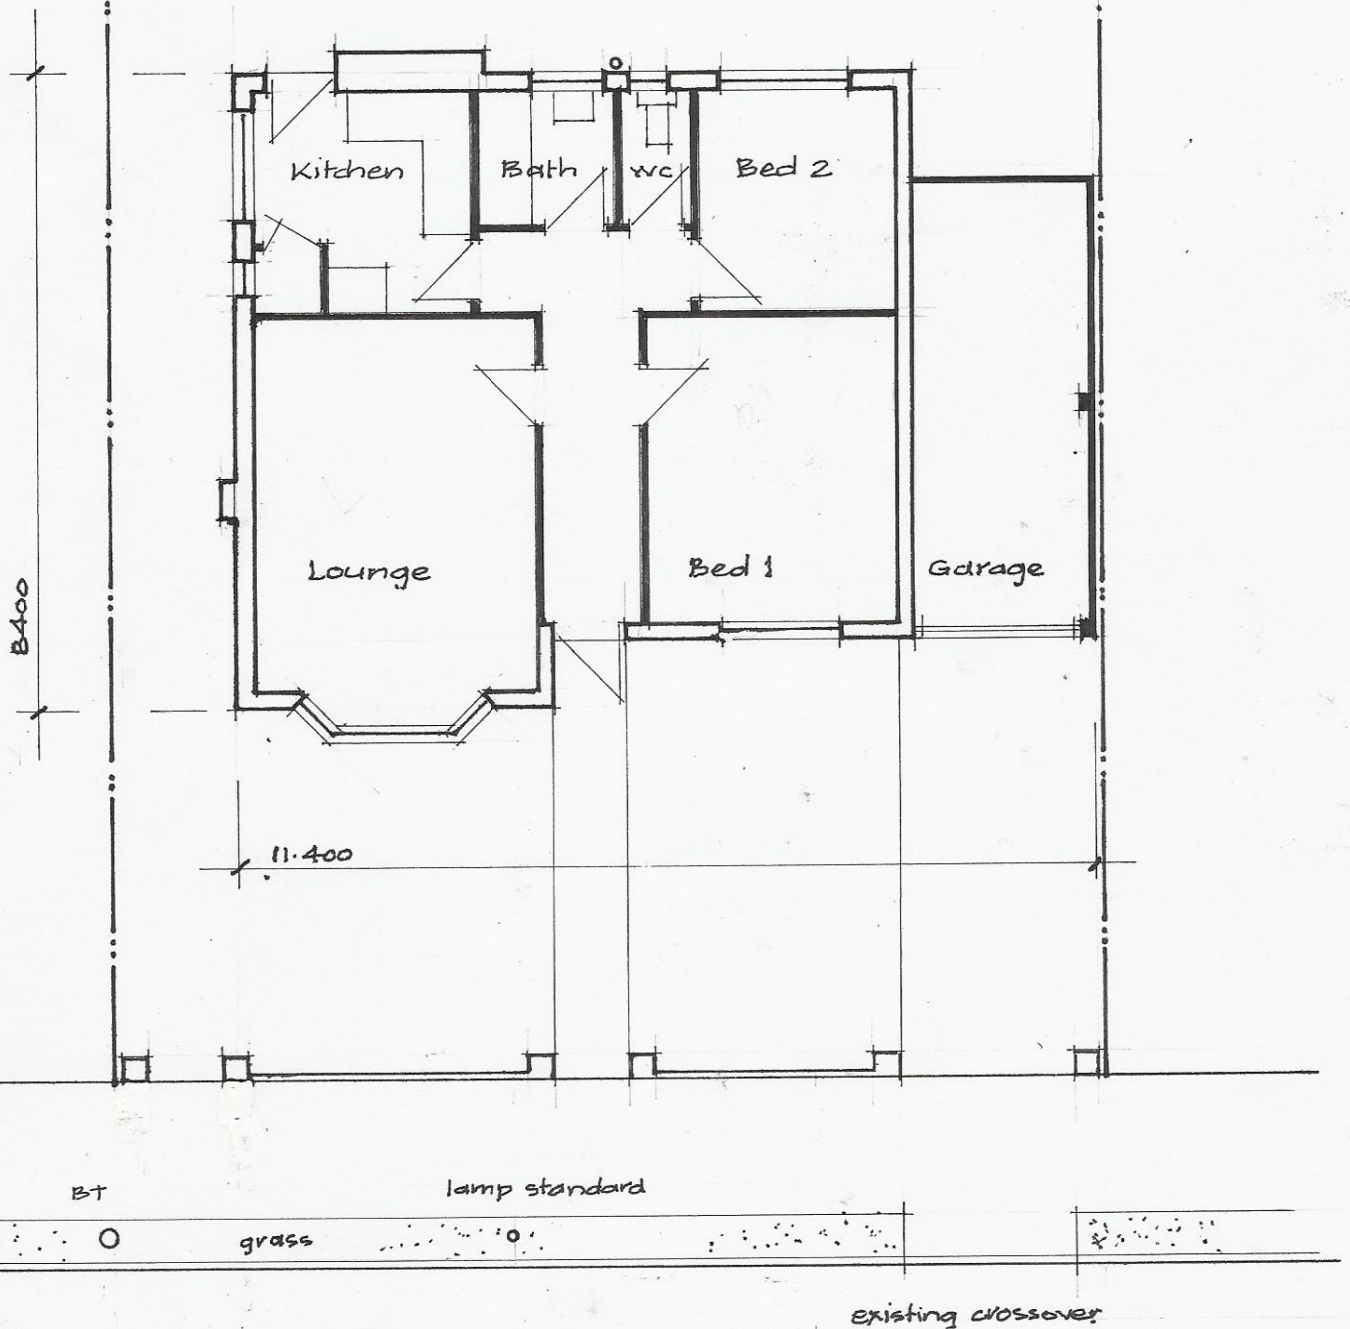


Layout of Existing Bungalow

Scale 1:100 at A4 size

Scale Bar - 1:100

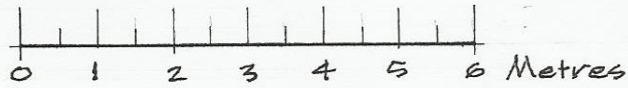

22 Deane Avenue, South Ruislip.