



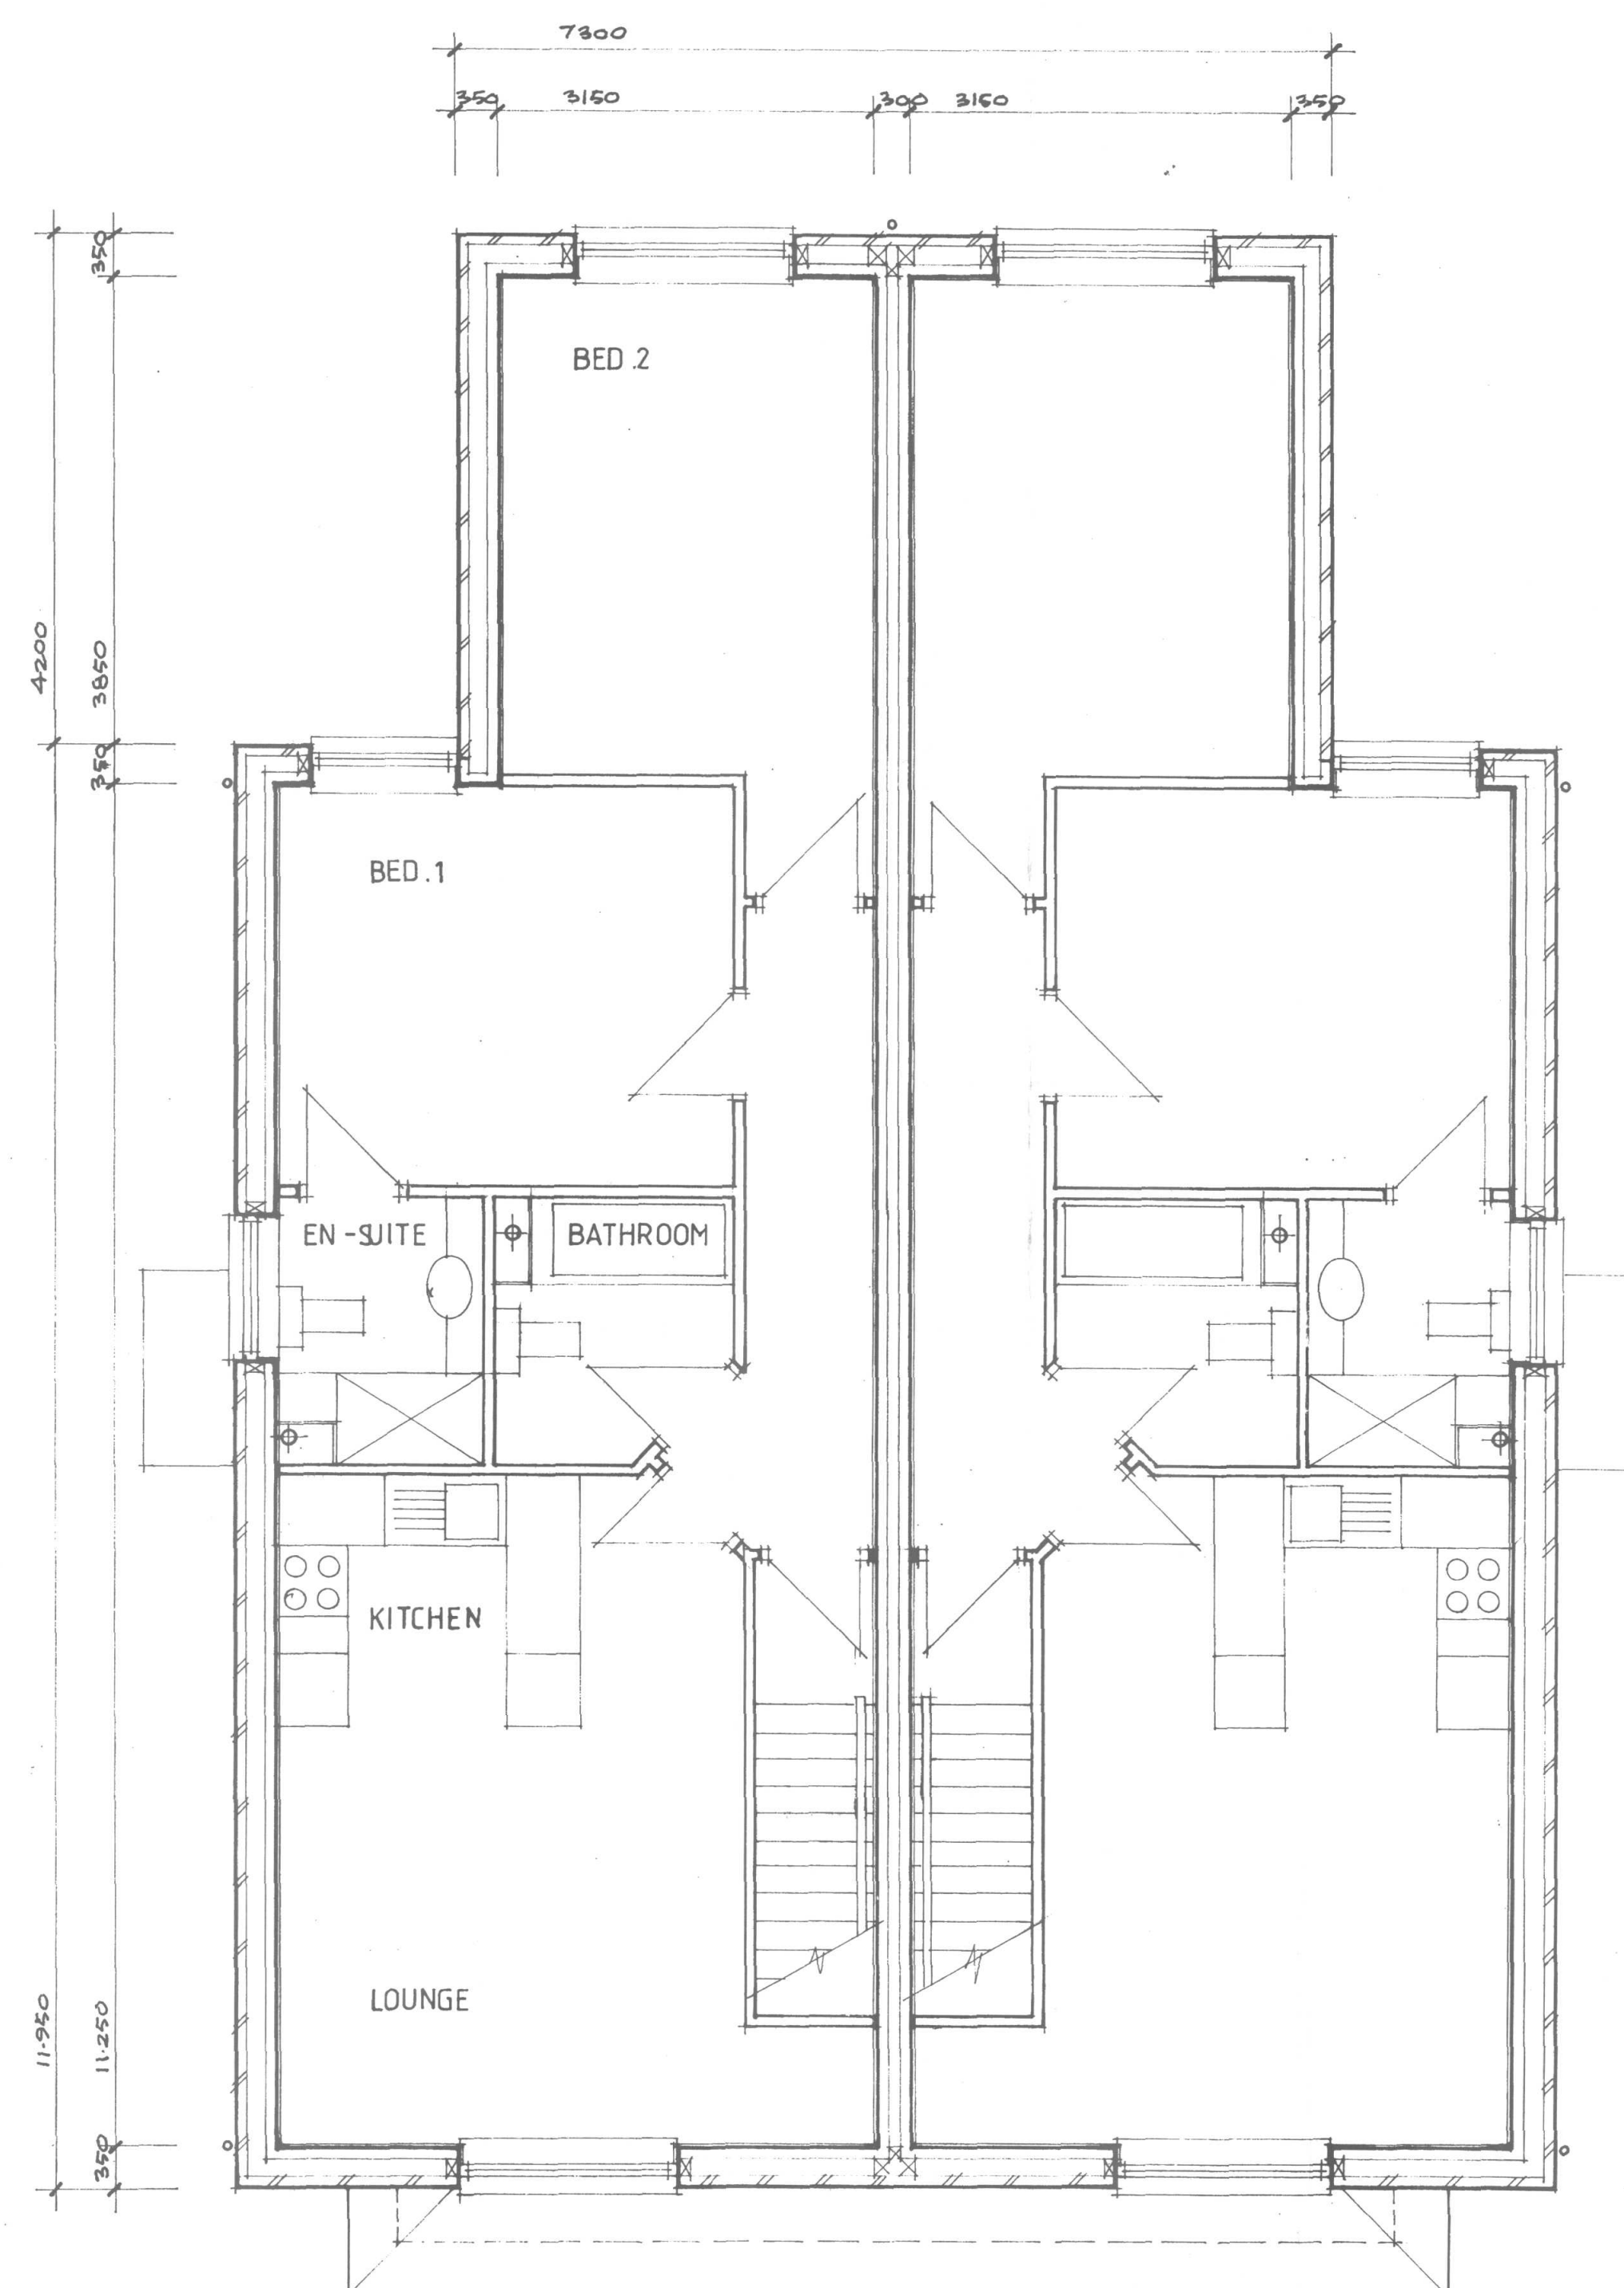


FIRST FLOOR LAYOUT

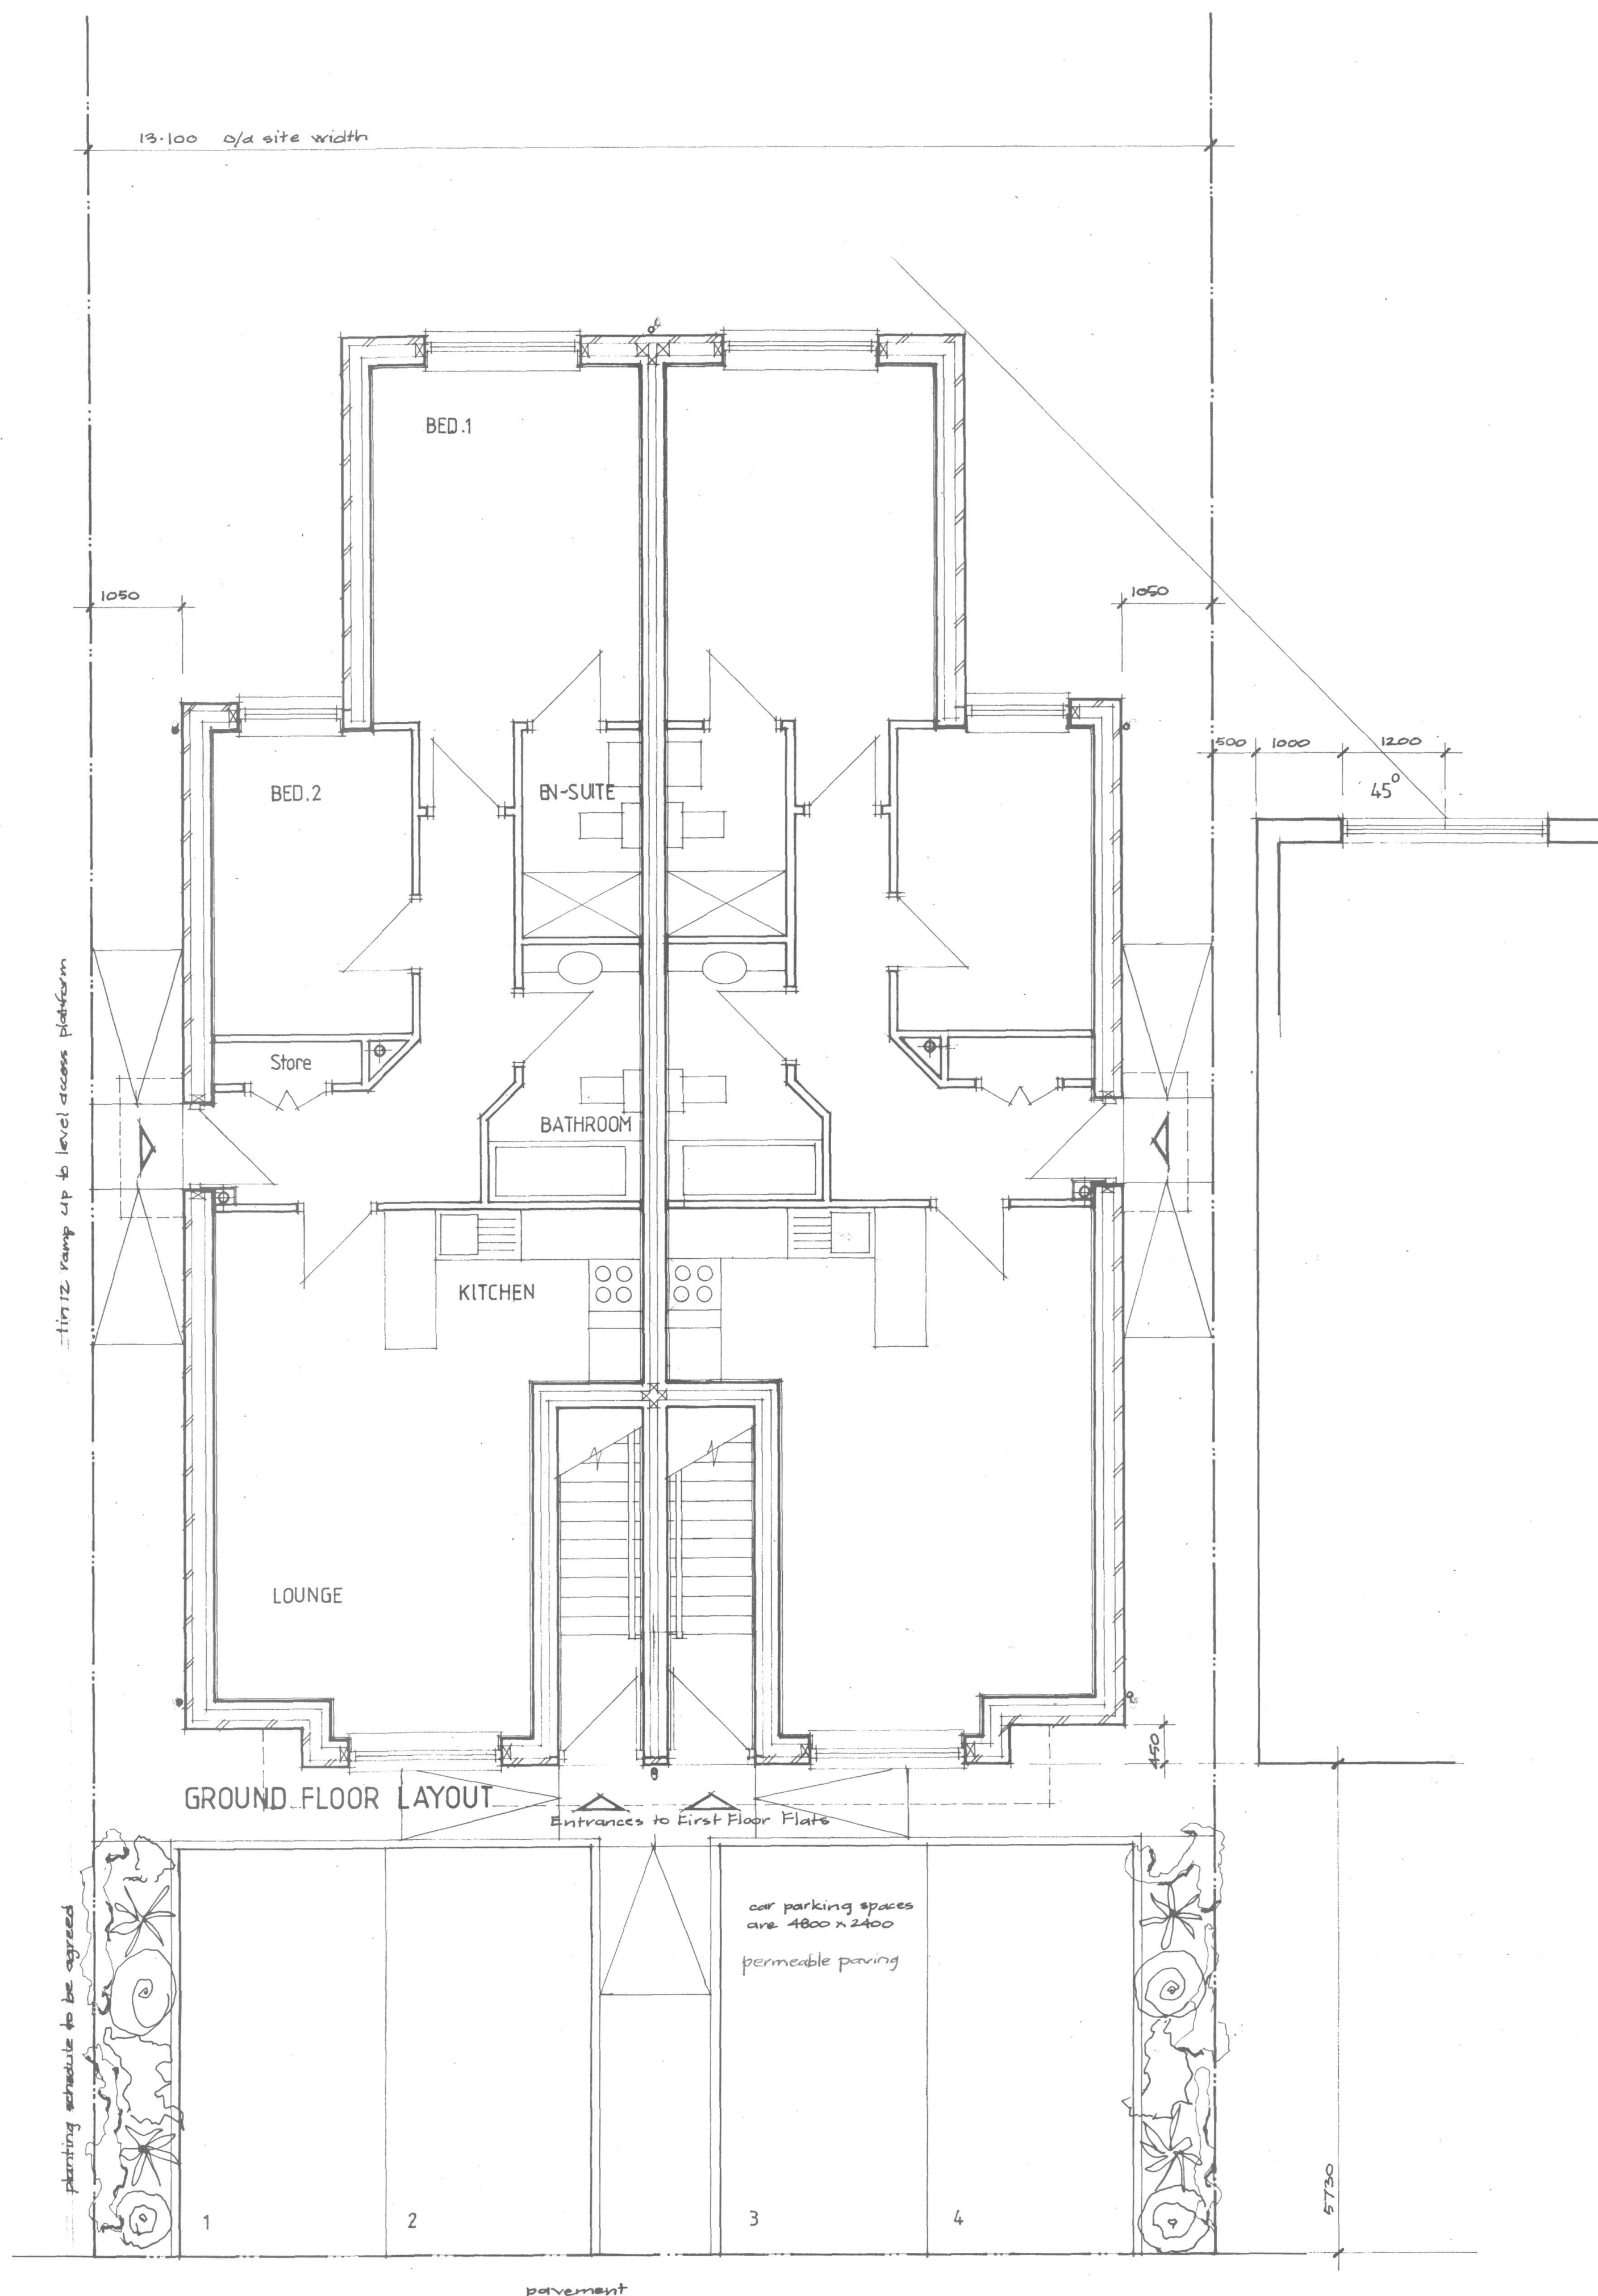

Floor Area Schedule :-

GROUND FLOOR FLATS 66.80 m each
FIRST FLOOR FLATS 69.48 m each

SCALE BAR - 1:50

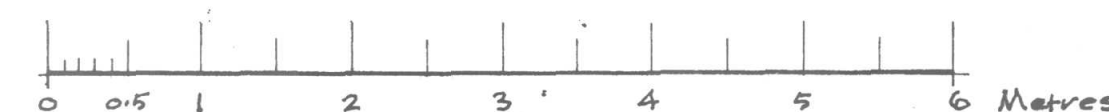

project
Proposed 4no New Flats to Replace Existing
Bungalow at 22 Deane Ave, South Ruislip
HA4 6SR

agent
Brian Cooke, for Crown Lodge Developments
69 Pinewood Road, Hordle,
Hampshire, SO41 0GN -- 01425 615459

drg title
PROPOSED LAYOUTS

scale at A1 size
1:50

drawn
BRC

date
December 2014

drg no
1407 / 01

rev.