


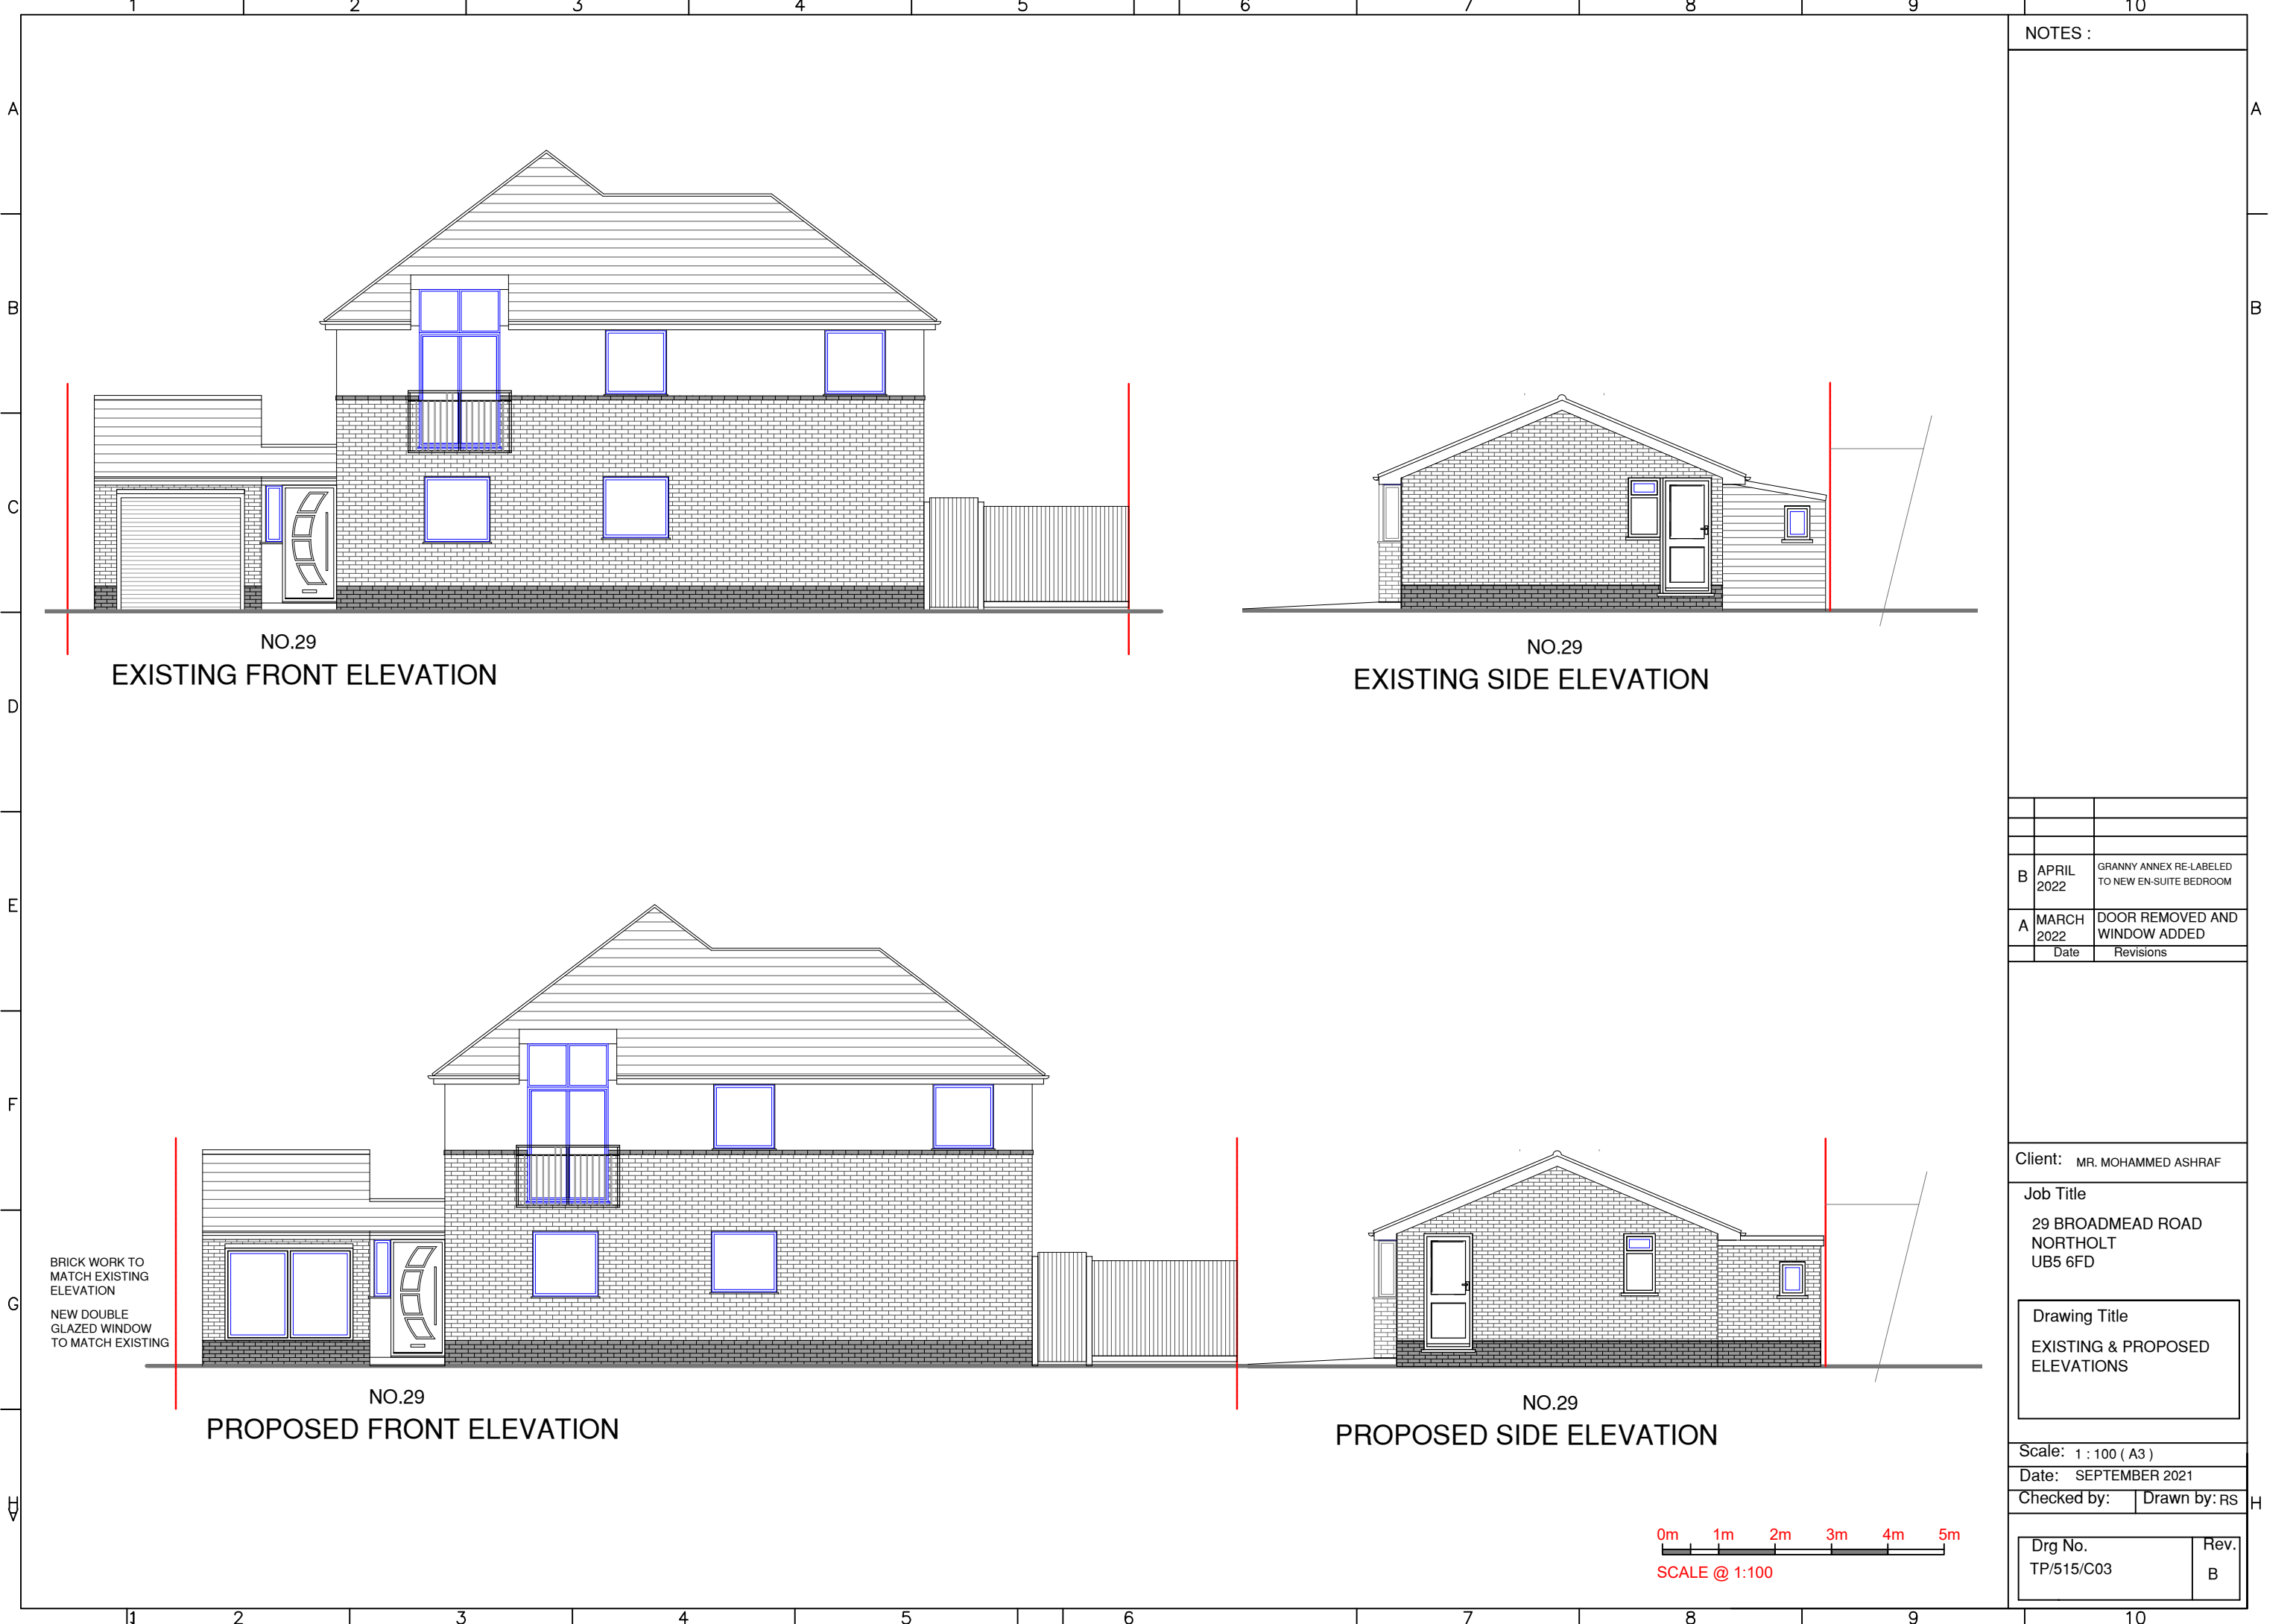

NOTES :

B	APRIL 2022	GRANNY ANNEX RE-LABELED TO NEW EN-SUITE BEDROOM
A	MARCH 2022	DOOR REMOVED AND WINDOW ADDED
	Date	Revisions

Client: MR. MOHAMMED ASHRAF

Job Title
29 BROADMEAD ROAD
NORTHOLT
UB5 6FD

Drawing Title
EXISTING & PROPOSED
ELEVATIONS

Scale: 1 : 100 (A3)

Date: SEPTEMBER 2021

Checked by: Drawn by: RS

Drg No. TP/515/C03	Rev. B
-----------------------	-----------