


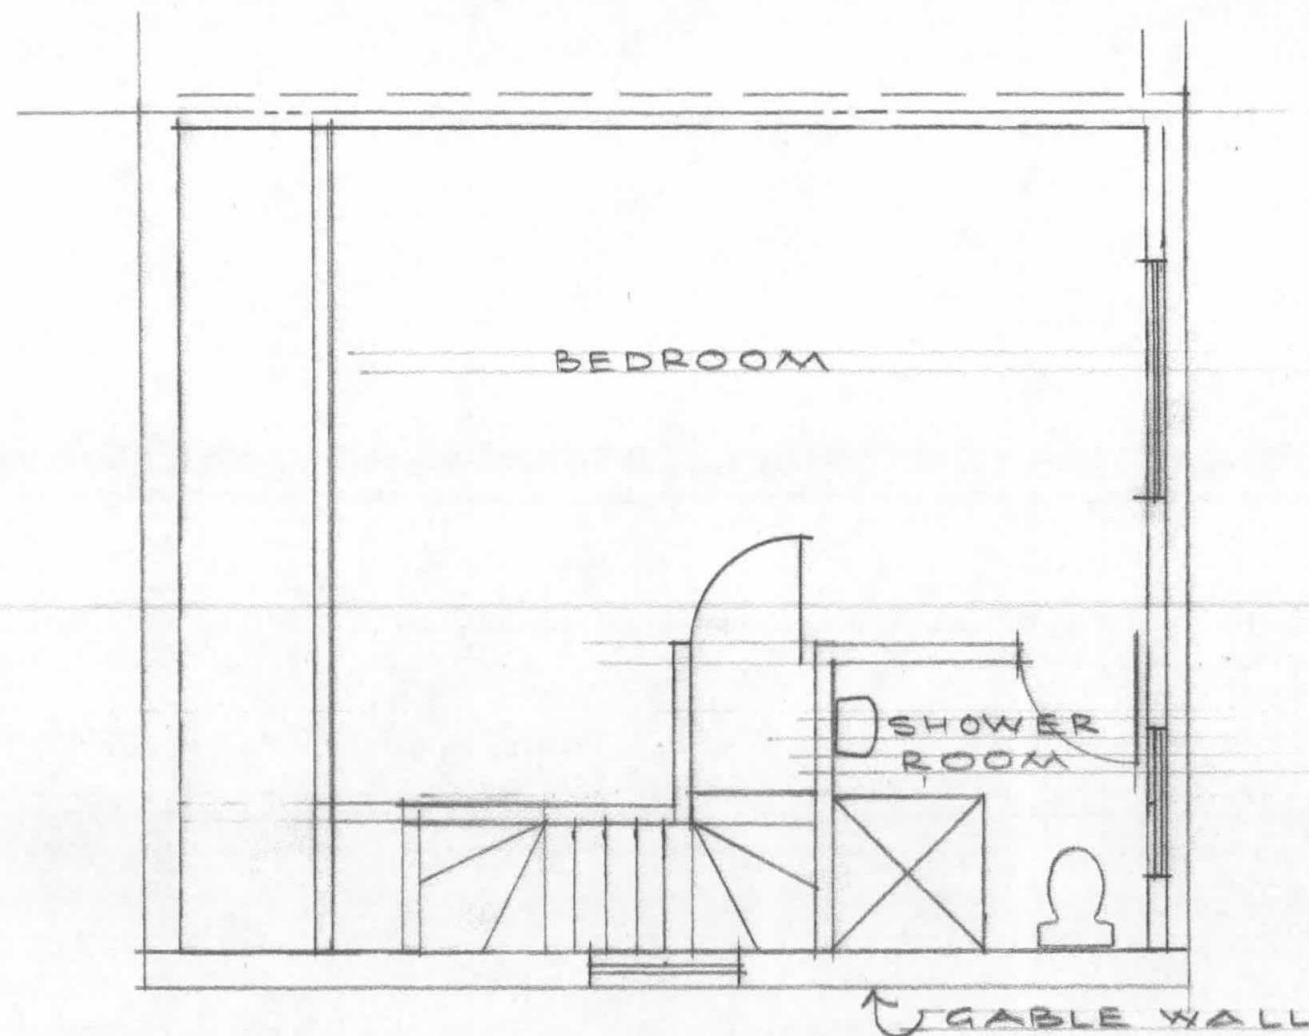

VOLUME CALCULATIONS

DORMER

$$A \times B \times C / 2$$

$$5.10 \times 2.60 \times 3.15 / 2 = 20.88 \text{ m}^3$$

GABLE

$$D \times Q \times R / 6$$


$$7.00 \times 3.75 \times 3.10 / 6 = 13.56 \text{ m}^3$$

TOTAL

$$= 20.88 + 13.56$$

$$= 34.44 \text{ m}^3$$

LOFT FLOOR

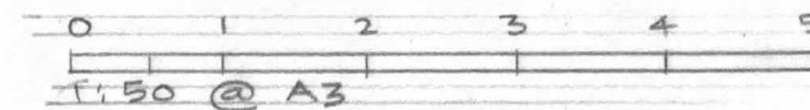

LOFT CONVERSION AT
58 ADELPHI CRESCENT, HAYES

SCALE: 1:50, DATE: MAR. 15
2015/11/04