


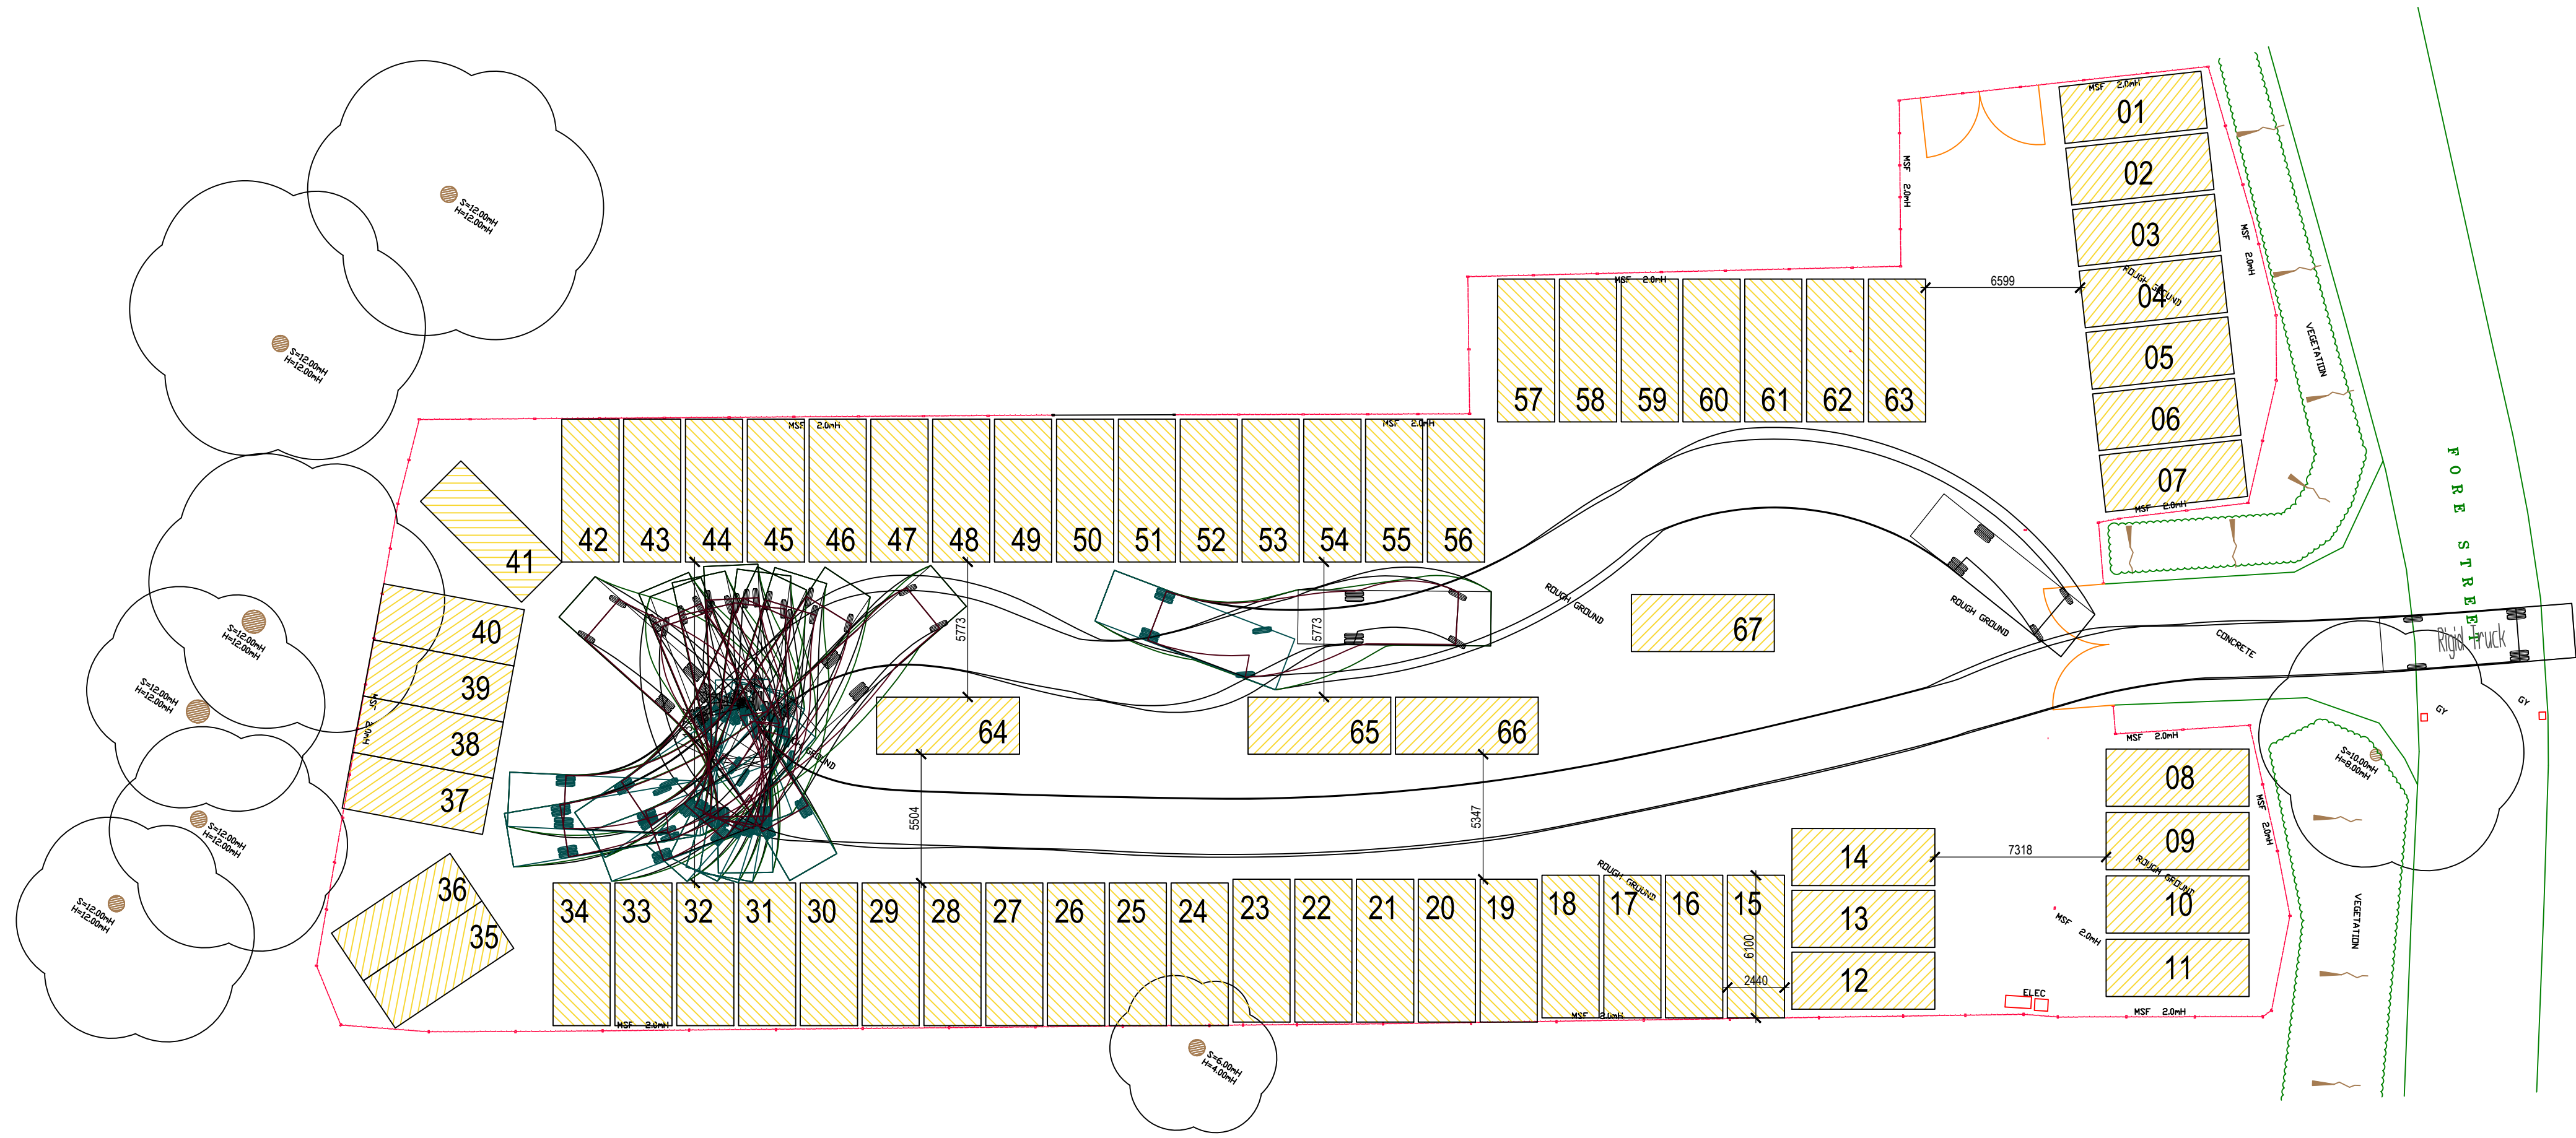

PROJECT		
Land to the west of Fore Street		
TITLE		
Vehicle tracking - 8m long rigid vehicle		
SCALE	DATE	
1:200 @ A1	Feb 2019	
DRAWN BY	DRAWING No.	REV
LC	1901_01	C