


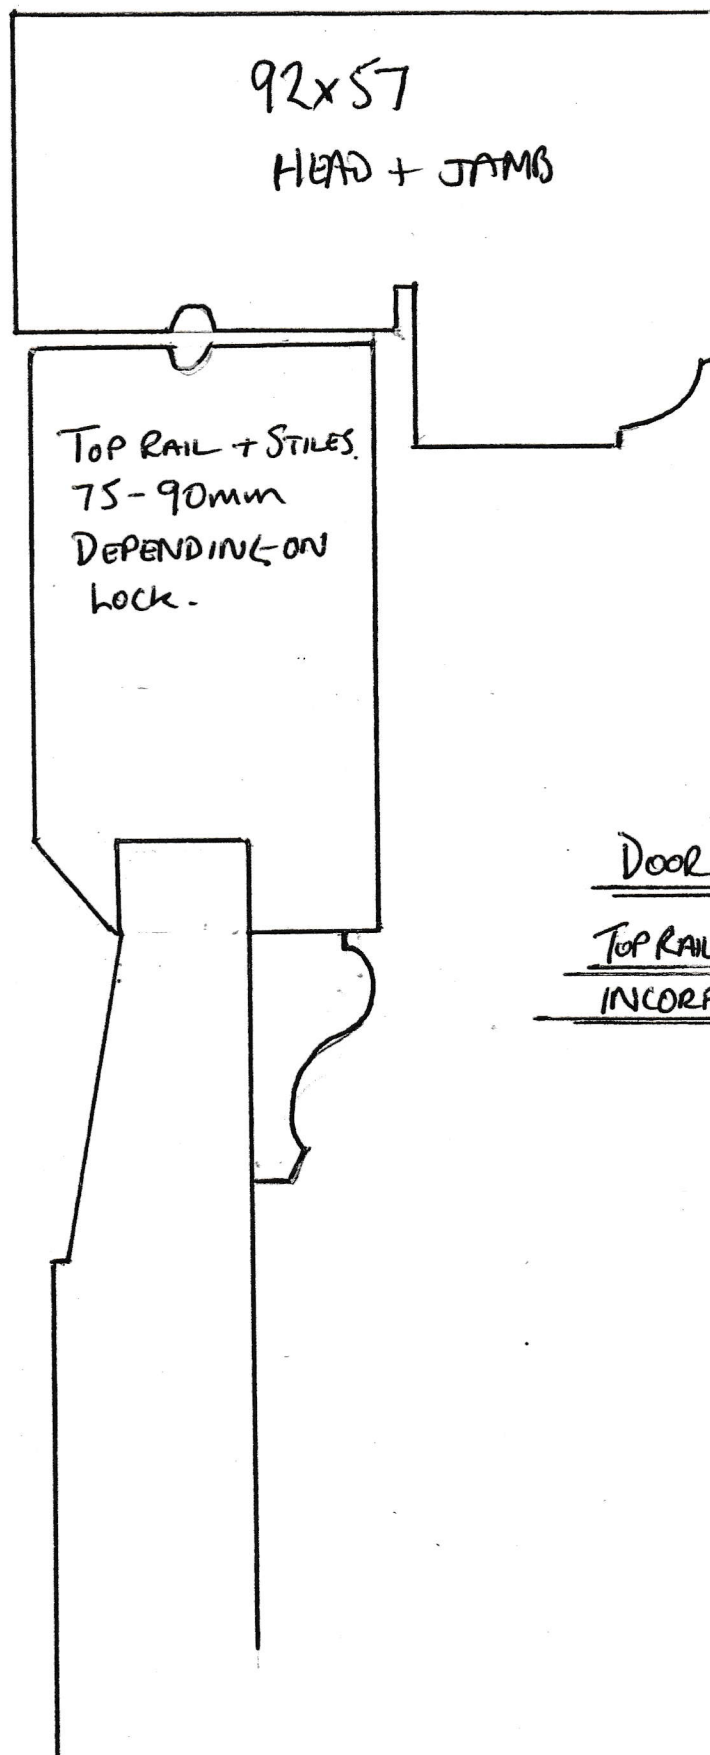

DOOR SECTION DETAIL

TOP RAIL DETAIL

INCORPORATING PANEL