


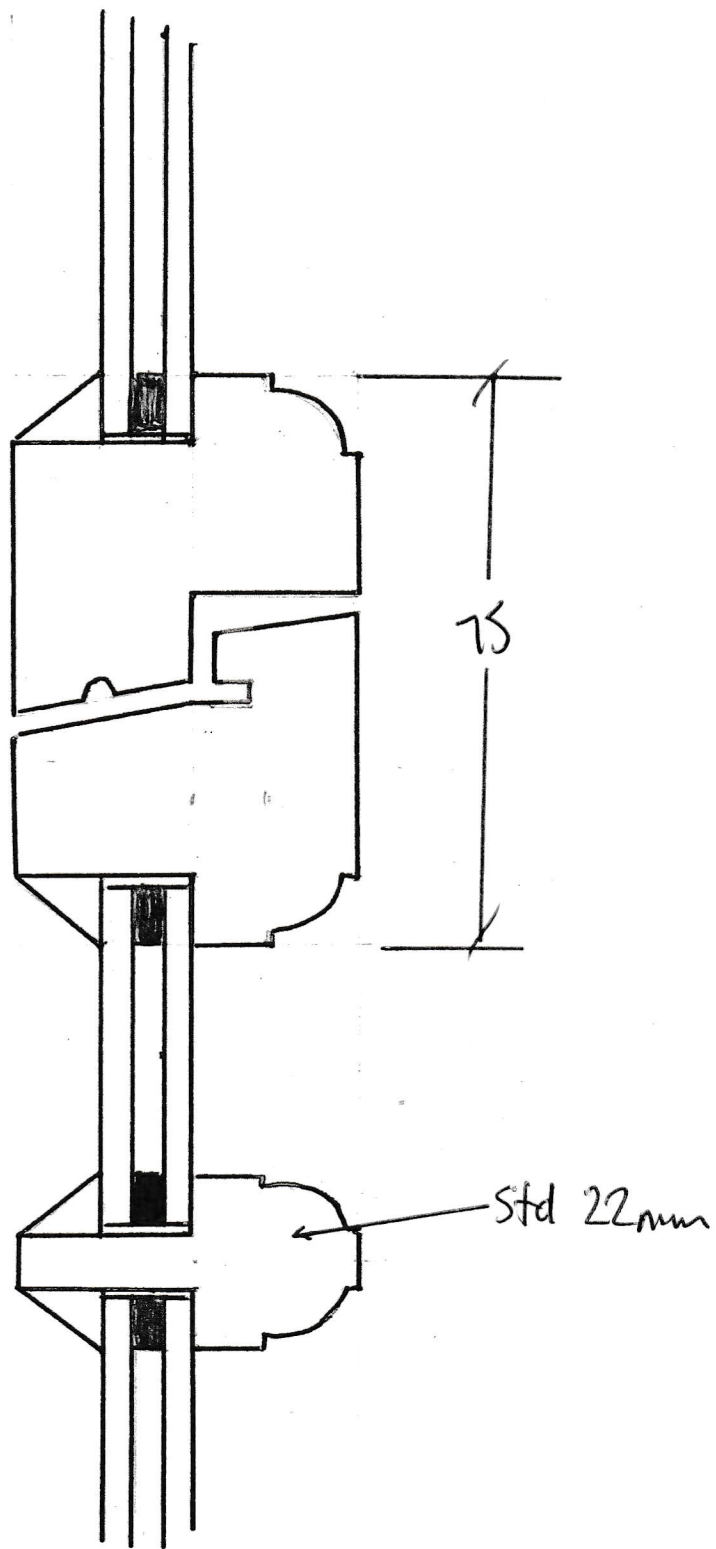

SPLIT RAIL AND G/BAR DETAIL.

CASEMENT WINDOW