


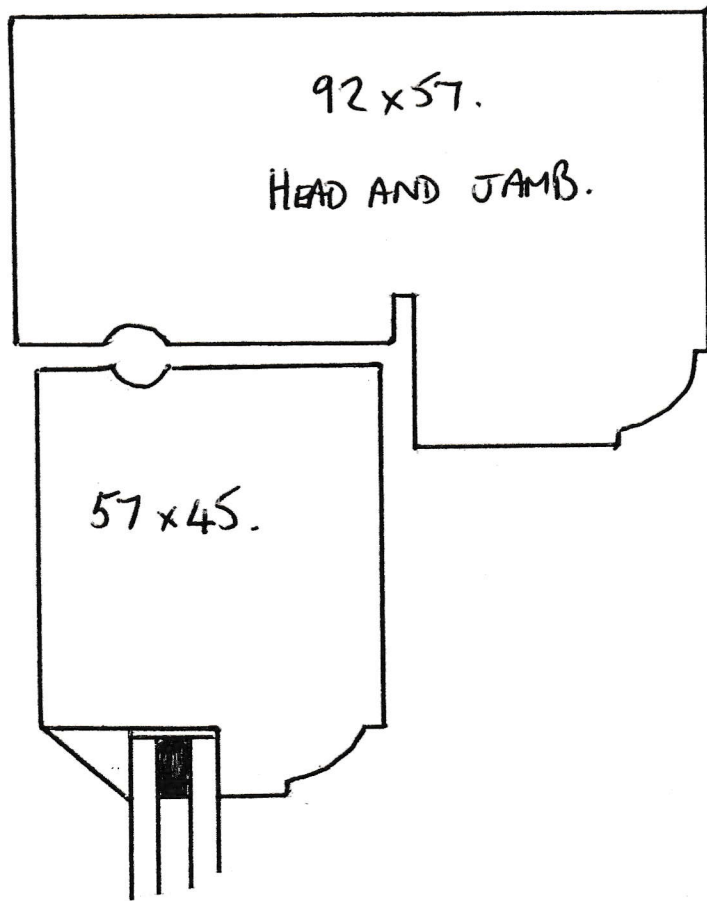

CASEMENT

WINDOW SECTION DETAIL

