


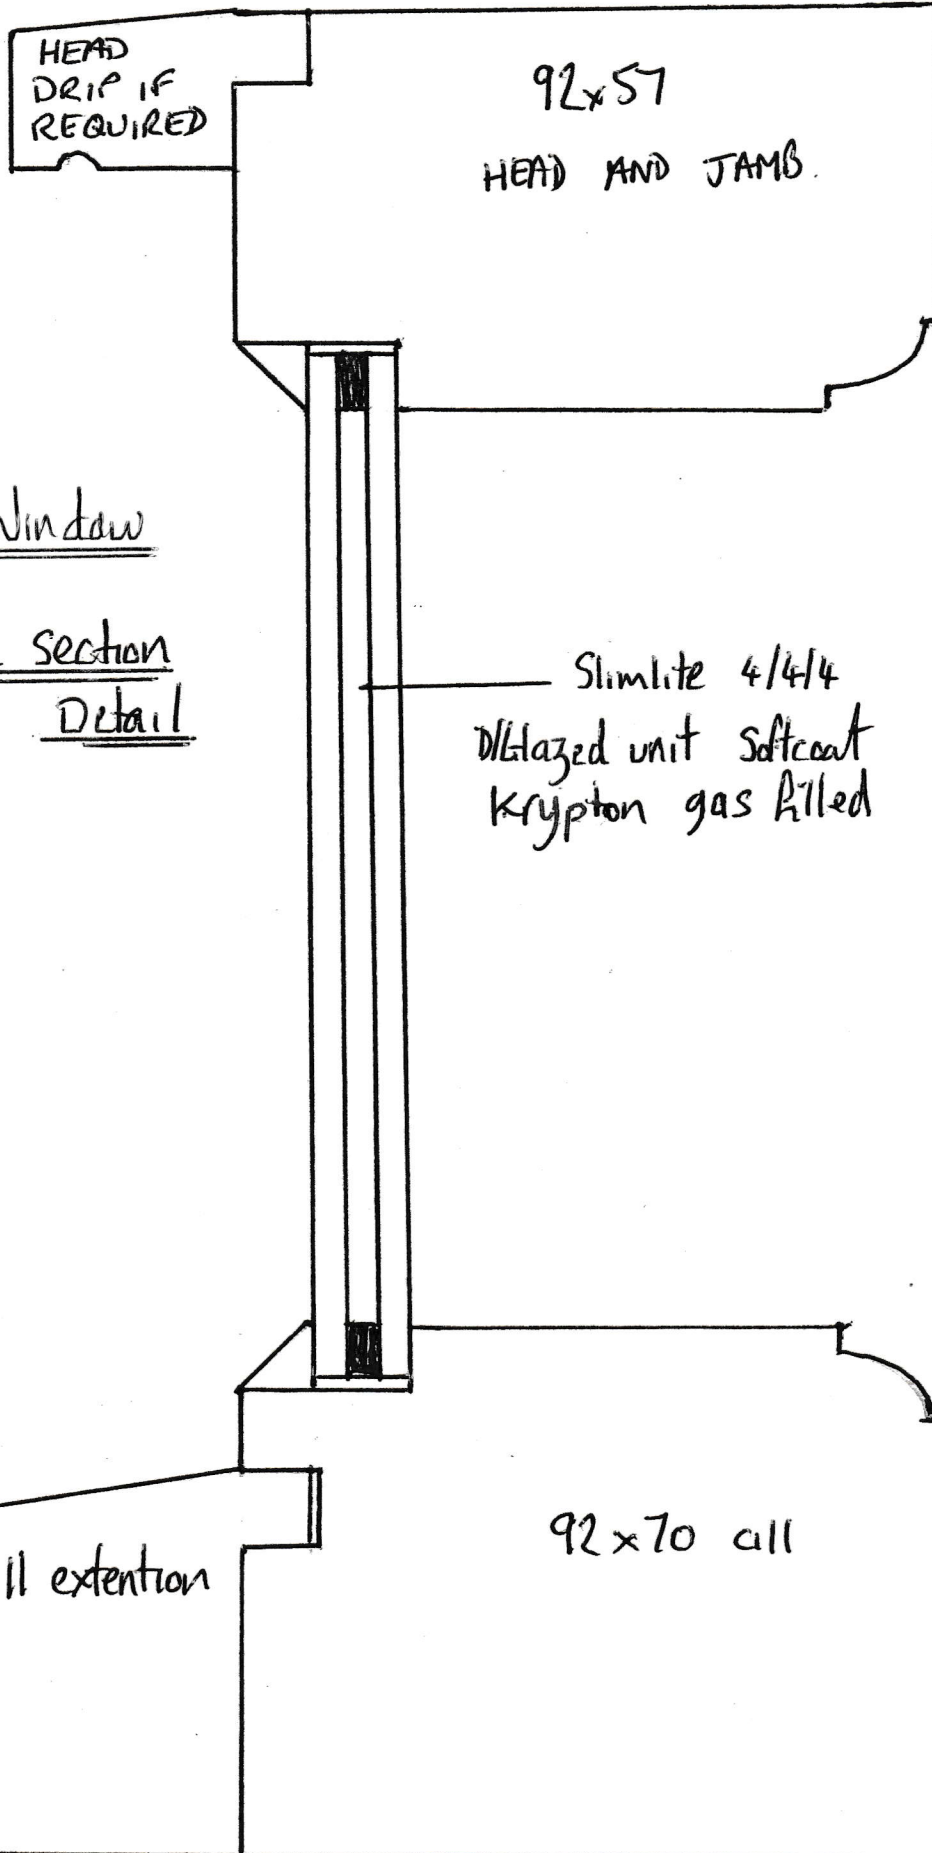

HEAD
DRIP IF
REQUIRED

92x57
HEAD AND JAMB

Slimlite 4/4/4
DL Glazed unit Softcoat
Krypton gas filled

92x70 sill

cill extention

Casement Window

Direct glaze section
Detail