


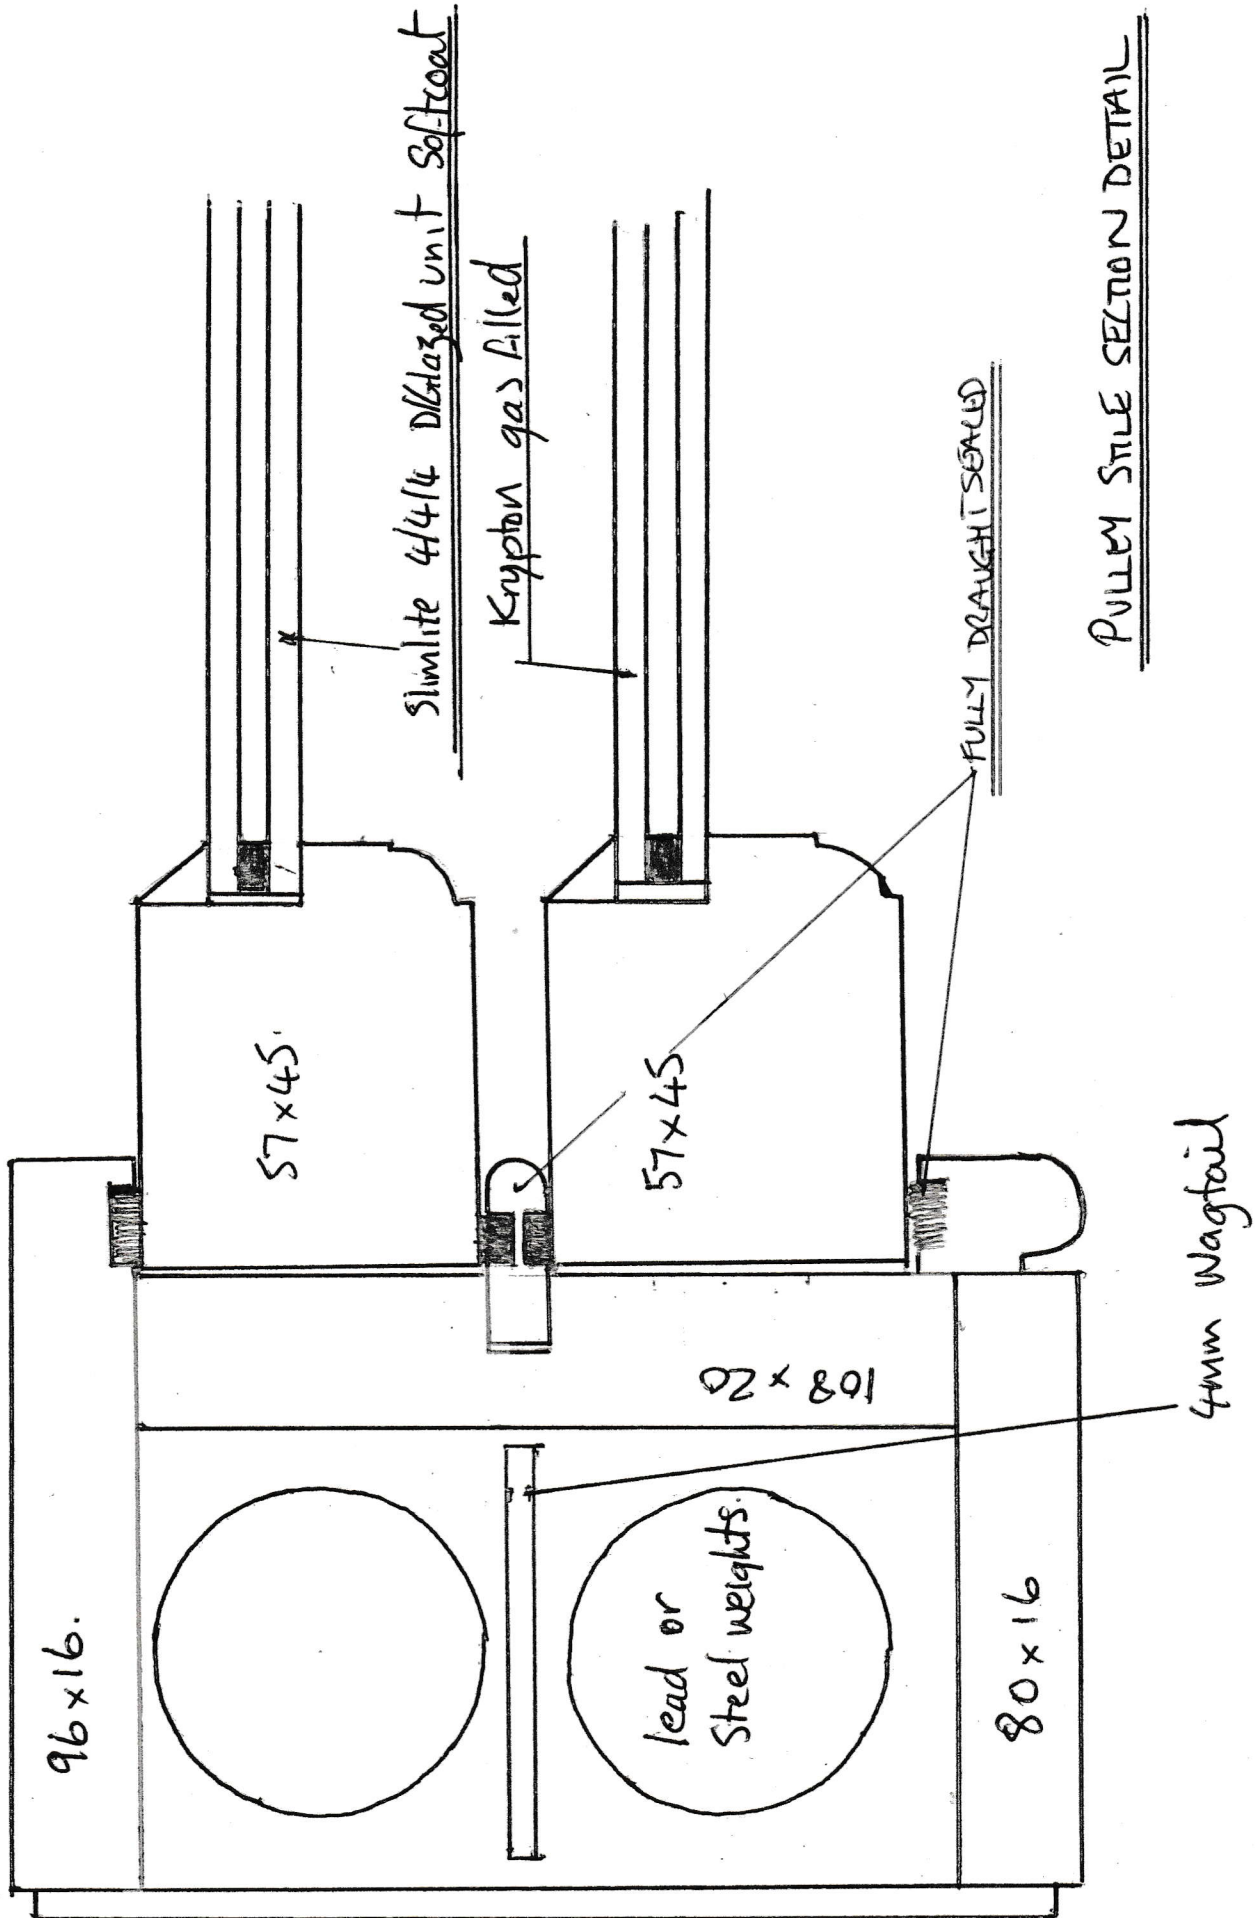

PULLEY STILE SECTION DETAIL