

Notes:


This drawing is the copyright of AECOM Ltd and has been sent to you in confidence. It must not be reproduced or disclosed to third parties without our prior permission.

Do not scale from this drawing except for plotting purposes.

All dimensions are in millimetres unless noted otherwise.


Any surveyed information incorporated on this drawing cannot be guaranteed as accurate unless confirmed by a listed dimension.

This drawing is to be read in conjunction with all the relevant consultants' supplies and manufacturers' drawings and information.

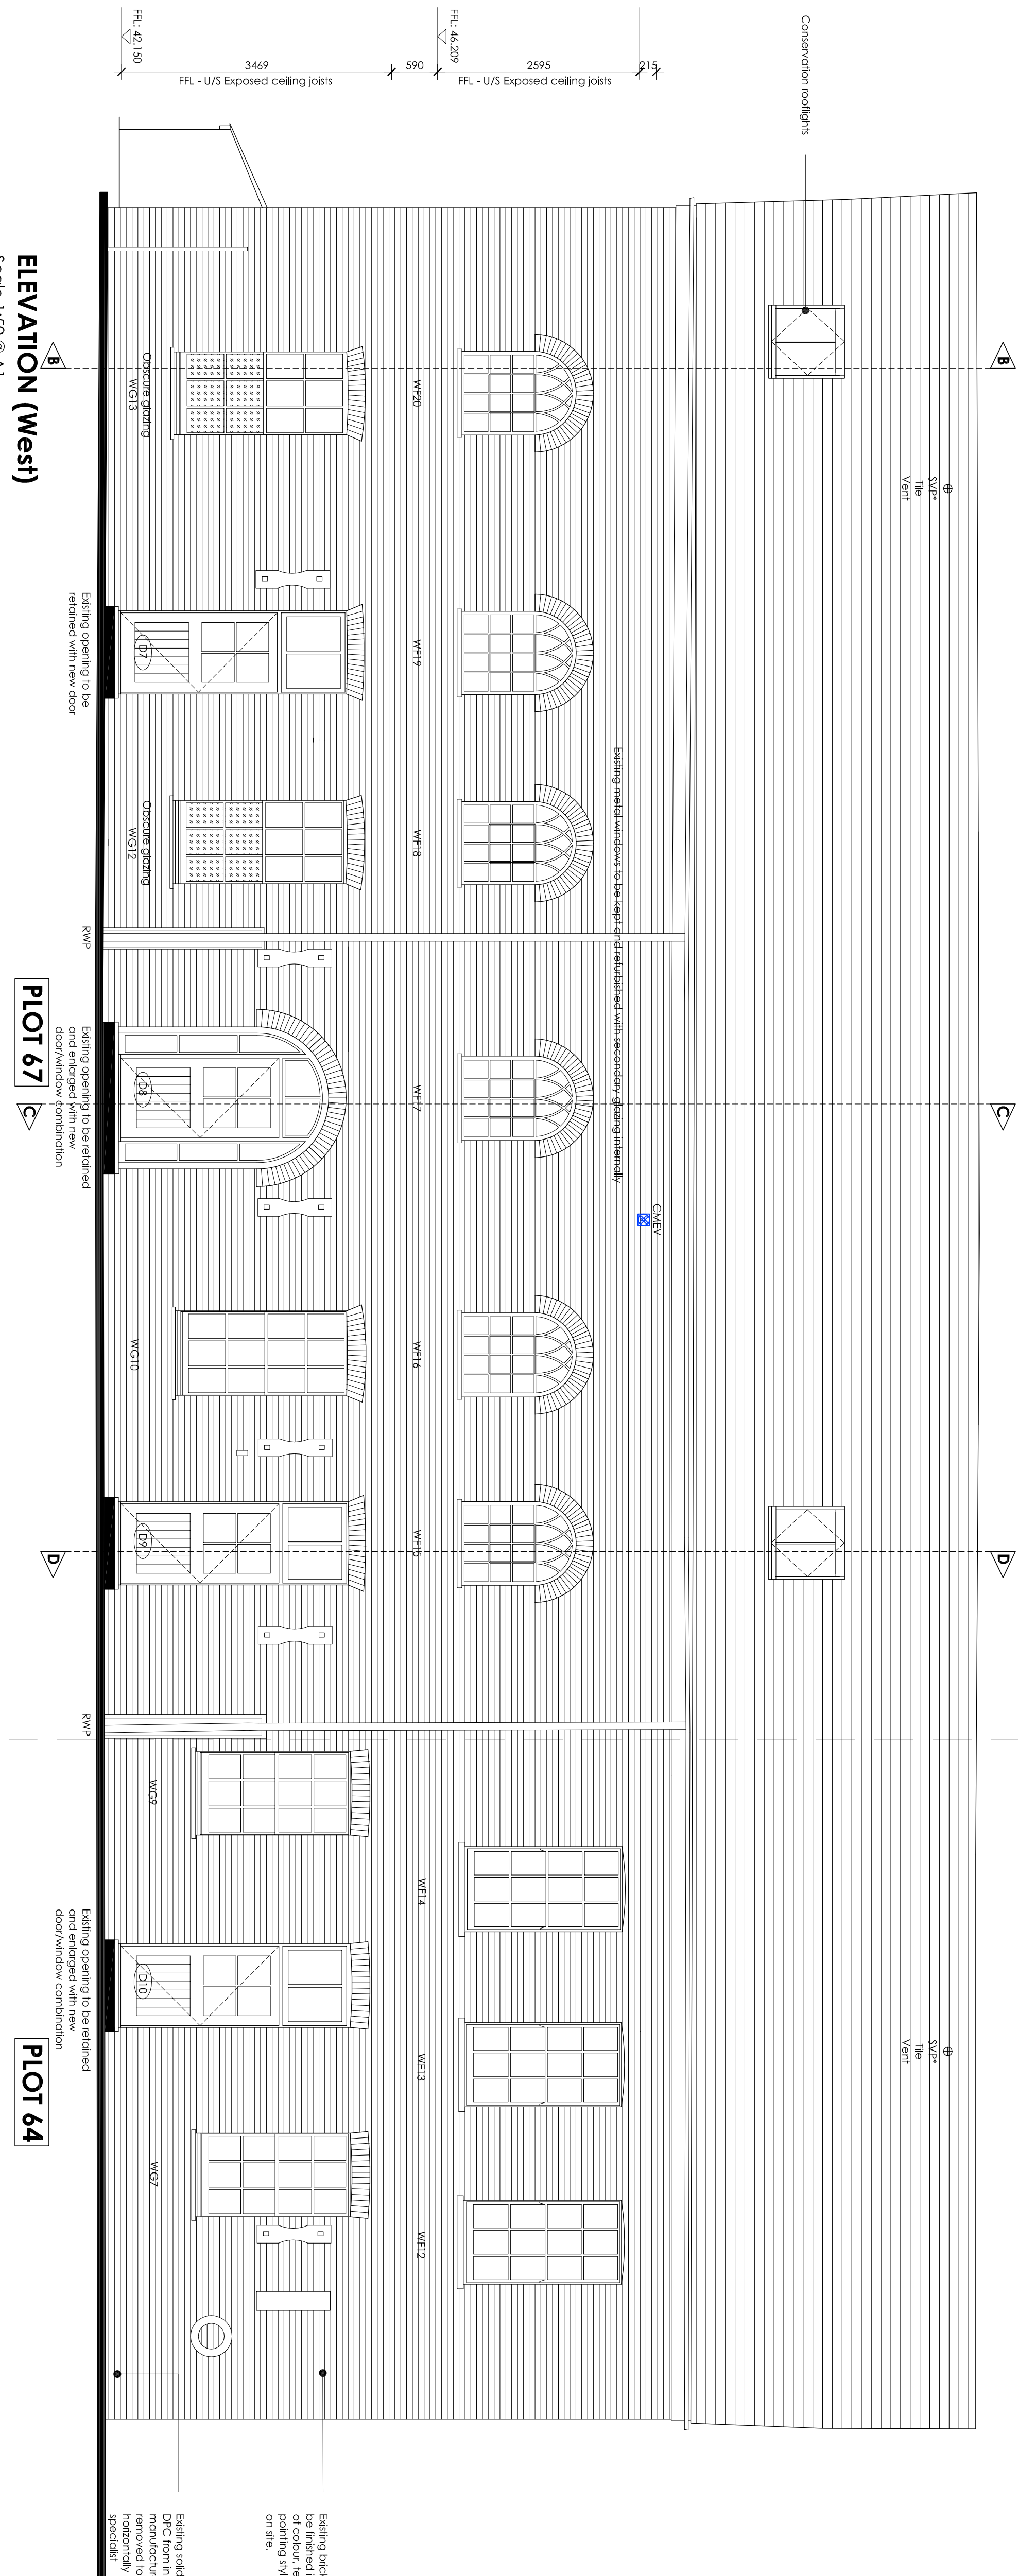

ELEVATION (West)

Scale 1:50 @ A1

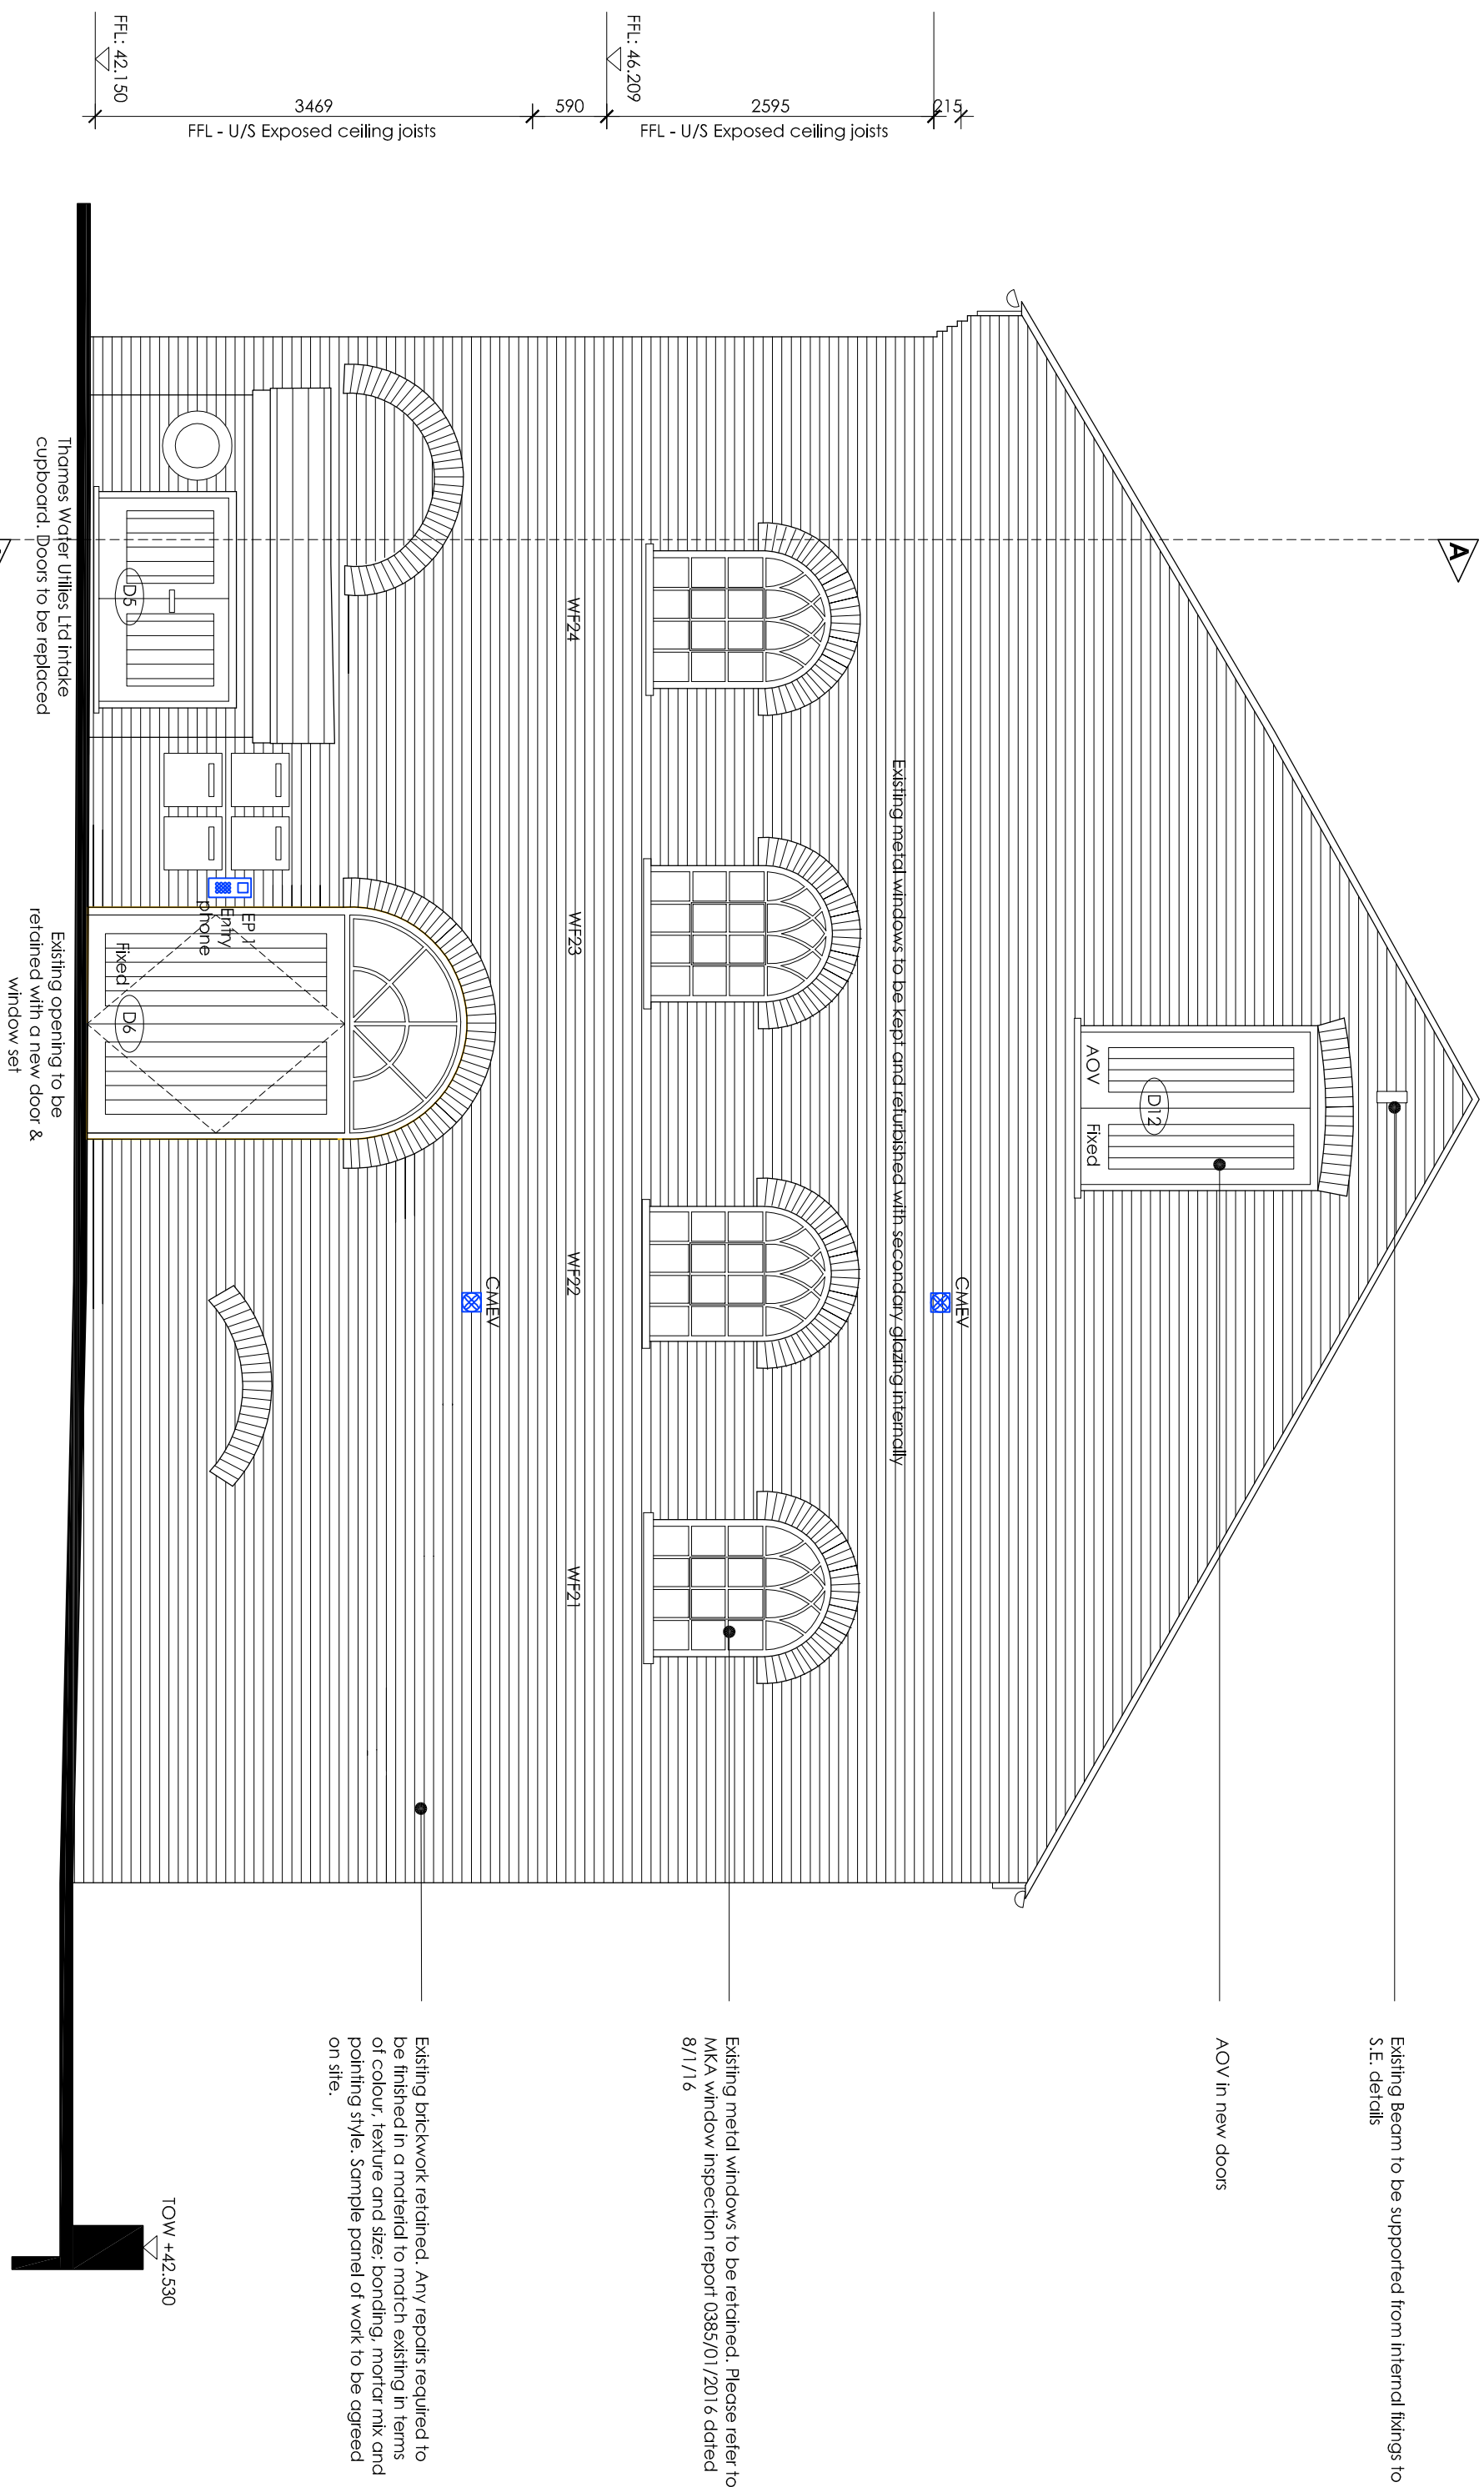

SIDE ELEVATION (North)

Scale 1:50 @ A1

1. Existing single glazed timber windows are to be replaced by new double glazed windows with timber frames, and glazing bars to the same style and similar section sizes.
2. All existing timber doors or door/window combinations are to be replaced by new timber doors of traditional construction. Refer to details

Existing brickwork retained. Any repairs required to be finished in a material to match existing in terms of colour, texture and size; bonding, mortar mix and pointing style. Sample panel of work to be agreed on site.

Existing metal windows to be retained. Please refer to MKA window inspection report 0385/01/2016 dated 8/1/16

Existing Beam to be supported from internal fixings to S.E. details

AOV in new doors

TOW +42.530
▽

inattentive wife omits to make cupboard. Doors to be replaced

Existing opening to be retained with a new door & window set

ark|tec
Architectural Consultancy

Client,
OAKFORD HOMES

Lodge Farm Barn
HAREFIELD

ELVINDALE PARK ESTATE
Fleet Road, Hartley Wintney
Hartley Wintney, Dorset BA07 0AG

ELEVATIONS SHEET

f: 01252 845515
e: info@arktec.co.uk

w: www.arktec.co.uk

PRELIMINARY

Client,
OAKFORD HOMES

Lodge Farm Barn
HAREFIELD

ELVIDALE PARK ESTATE
Fleet Road, Hartley Wintney
Hartley Wintney, Dorset BA07 0AG

ELEVATIONS SHEET

f: 01252 845515
e: info@arktec.co.uk

w: www.arktec.co.uk

Drawing Number.

Revision

OAK040_1320 E