



Notes:
This drawing is the copyright of Arktec Ltd and has been sent to you in confidence. It must not be reproduced or disclosed to third parties without our prior permission.
Do not scale from this drawing except for planning purposes.
All dimensions are in millimetres unless noted otherwise.
Any surveyed information incorporated on this drawing cannot be guaranteed as accurate unless confirmed by a third dimension.
This drawing is to be used in conjunction with all the relevant consultants' supplies and manufacturer's drawings and information.

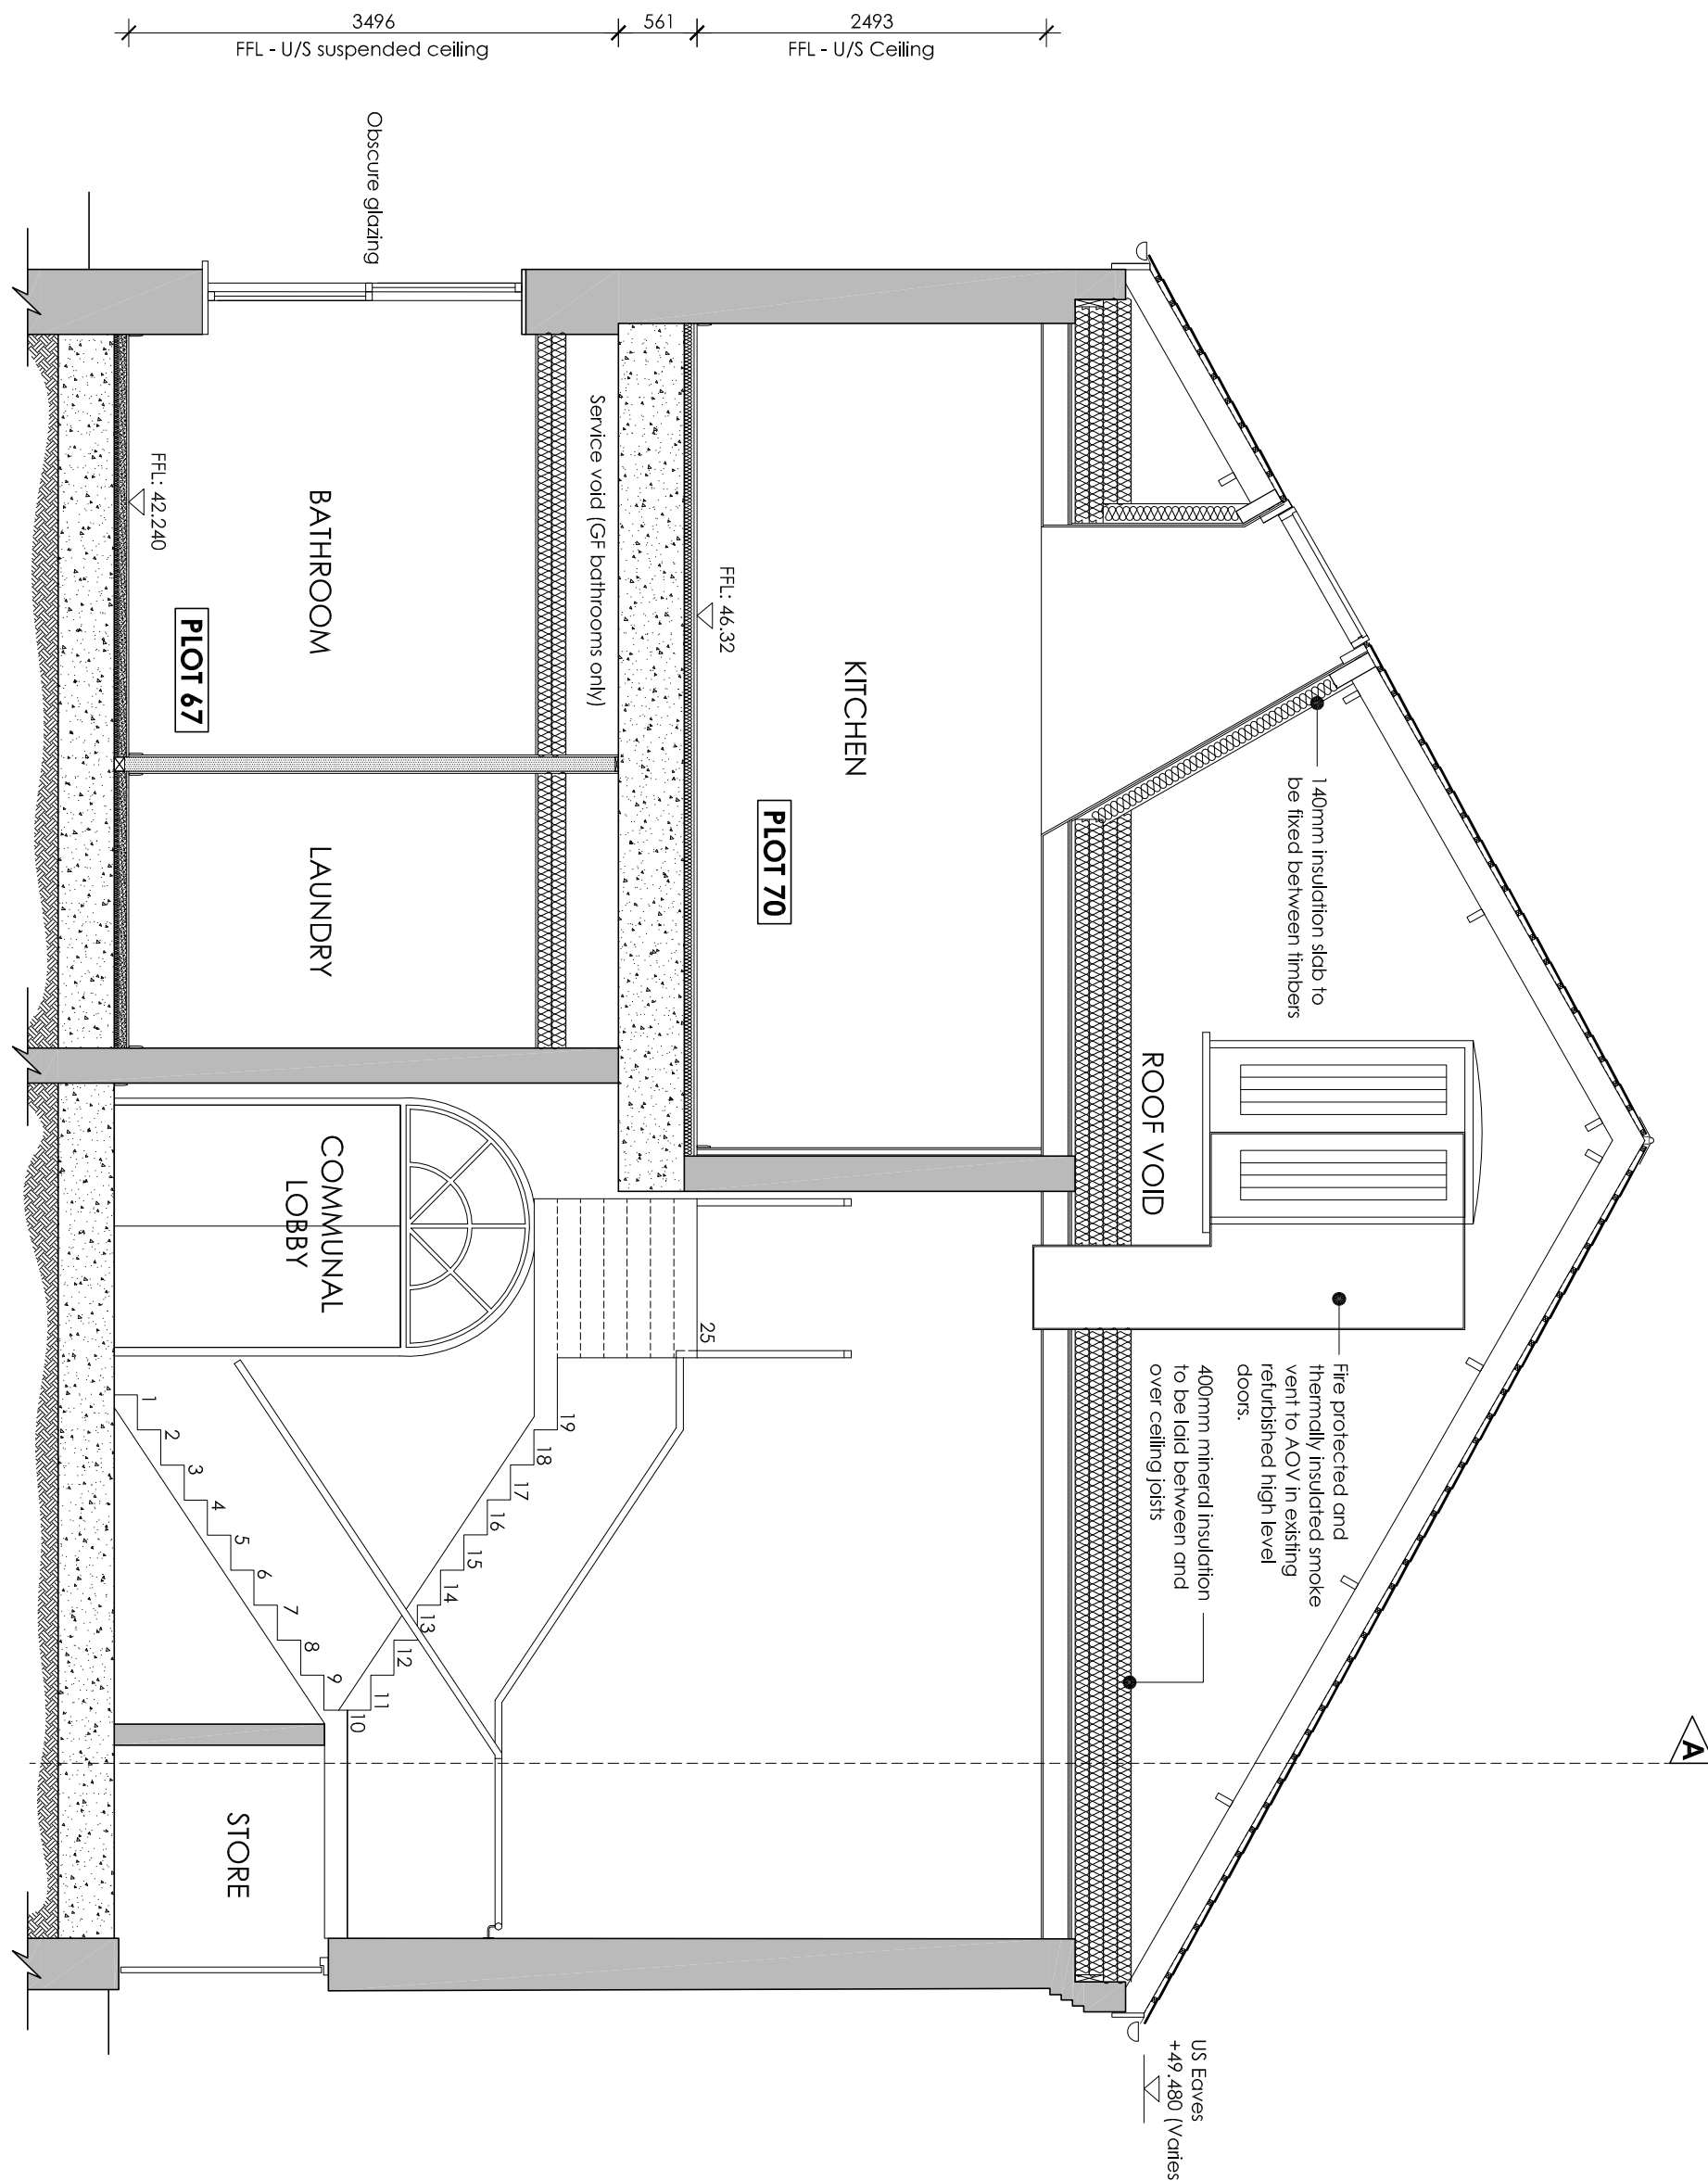

Rev	Date	Details
C	10/05/16	Layouts updated in line with Oakford Homes Comments
B	26/04/16	Layouts updated in line with Oakford Homes Comments
A	15/04/16	Layouts updated in line with Oakford Homes Comments

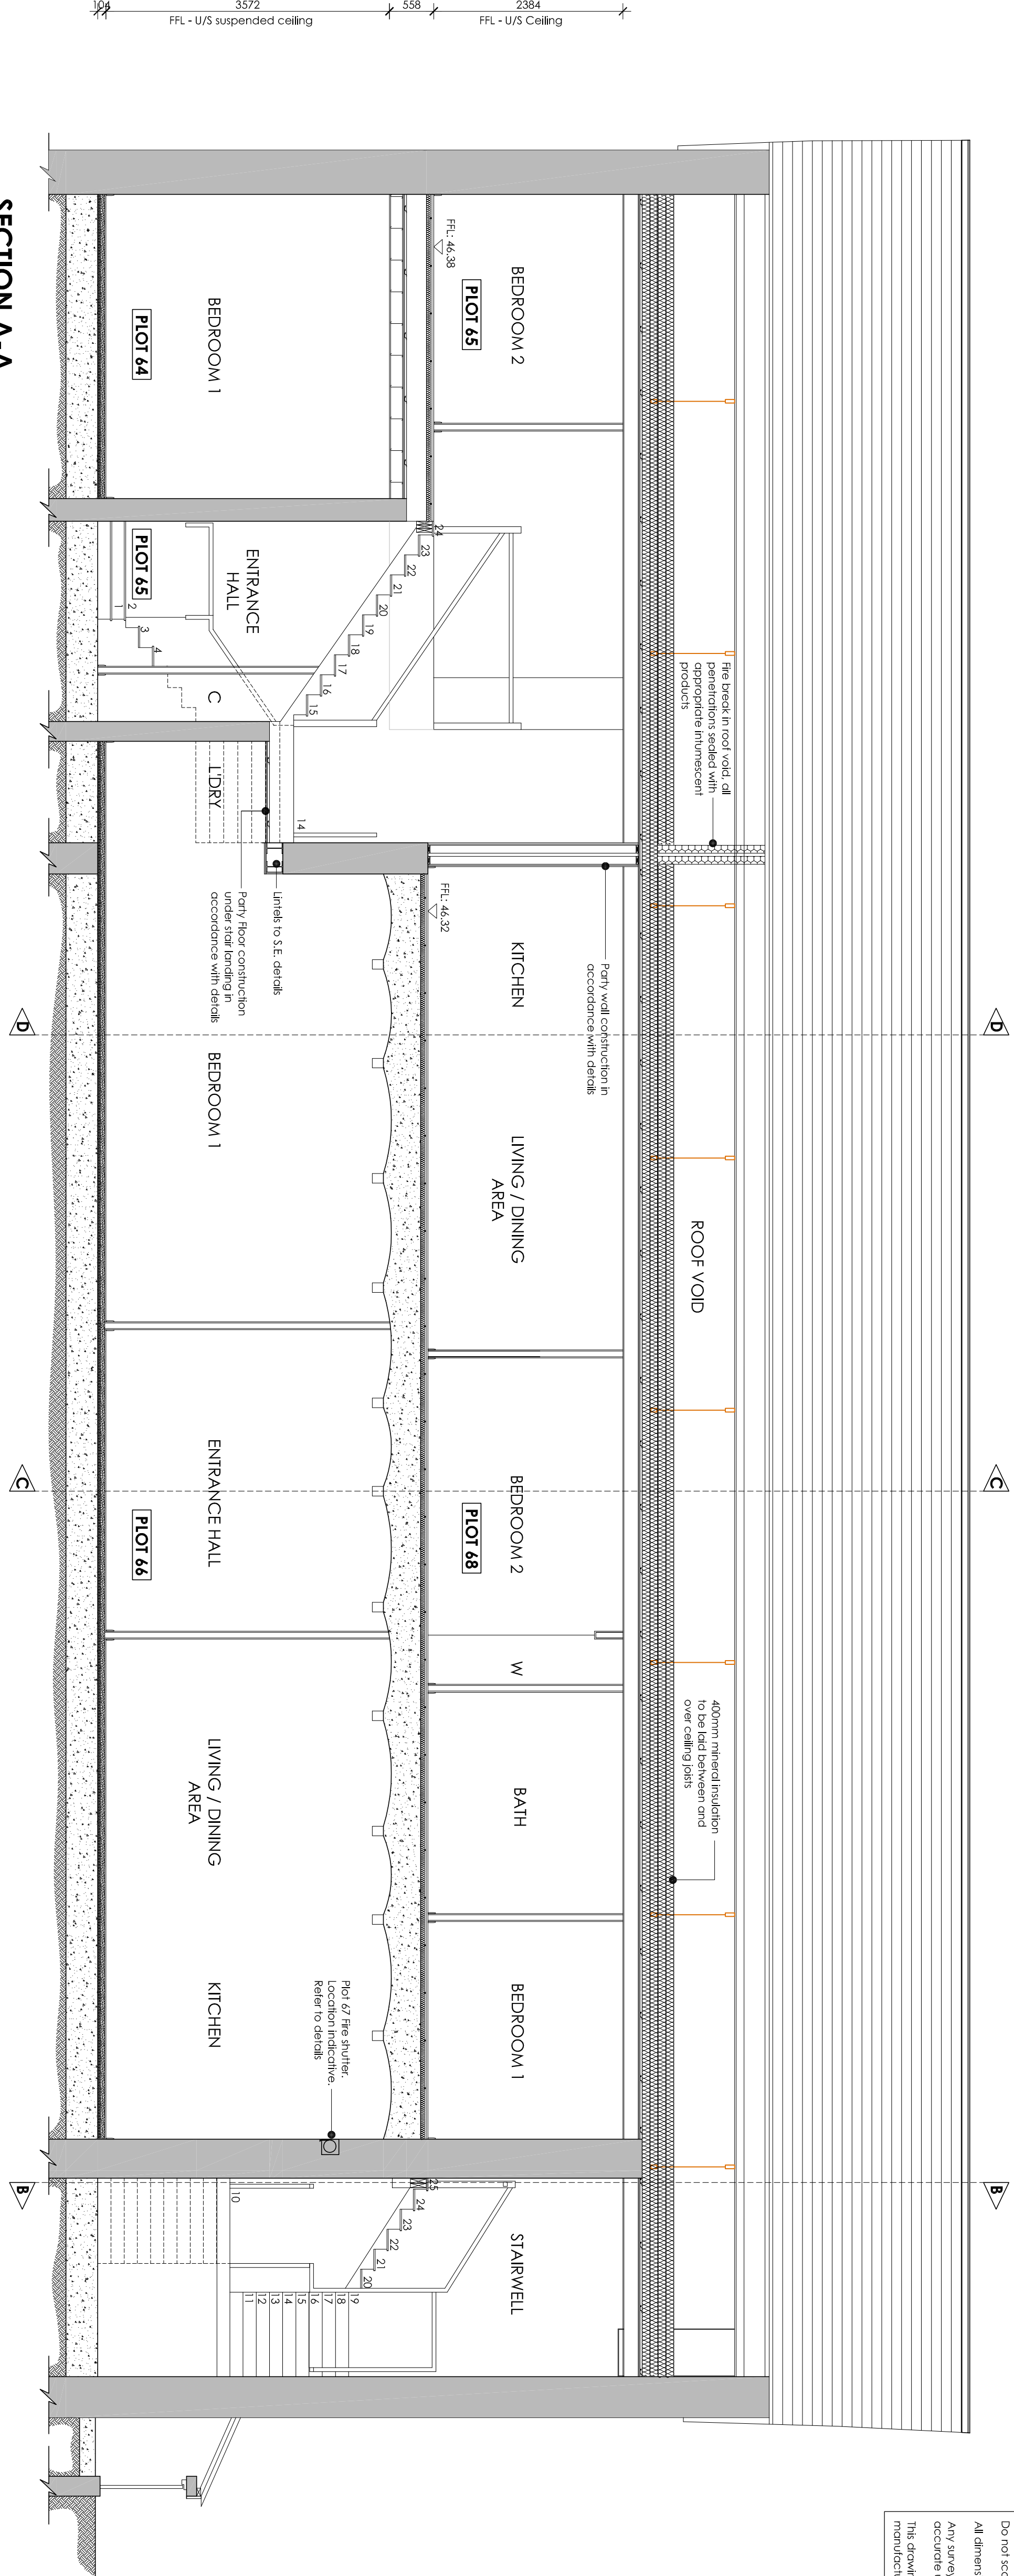

PRELIMINARY

ark|tec
Architectural Consultancy
Lodge Farm Barn
1000 The Watermill Estate
Fleet Road, Hartley Wintney
Hampshire, RG27 9AS
t: 01252 845535
e: info@arktec.co.uk
w: www.arktec.co.uk

Client: OAKFORD HOMES

Project: ROYAL QUAY, COPPERMILL LANE
HAREFIELD

Drawing: THE WATER MILL
SECTIONS SHEET 1

Drawing Number: OAK040_1330 C

Revision: 22/02/16