



External Doors

Windows & Doors Indicative - Site Measure Required

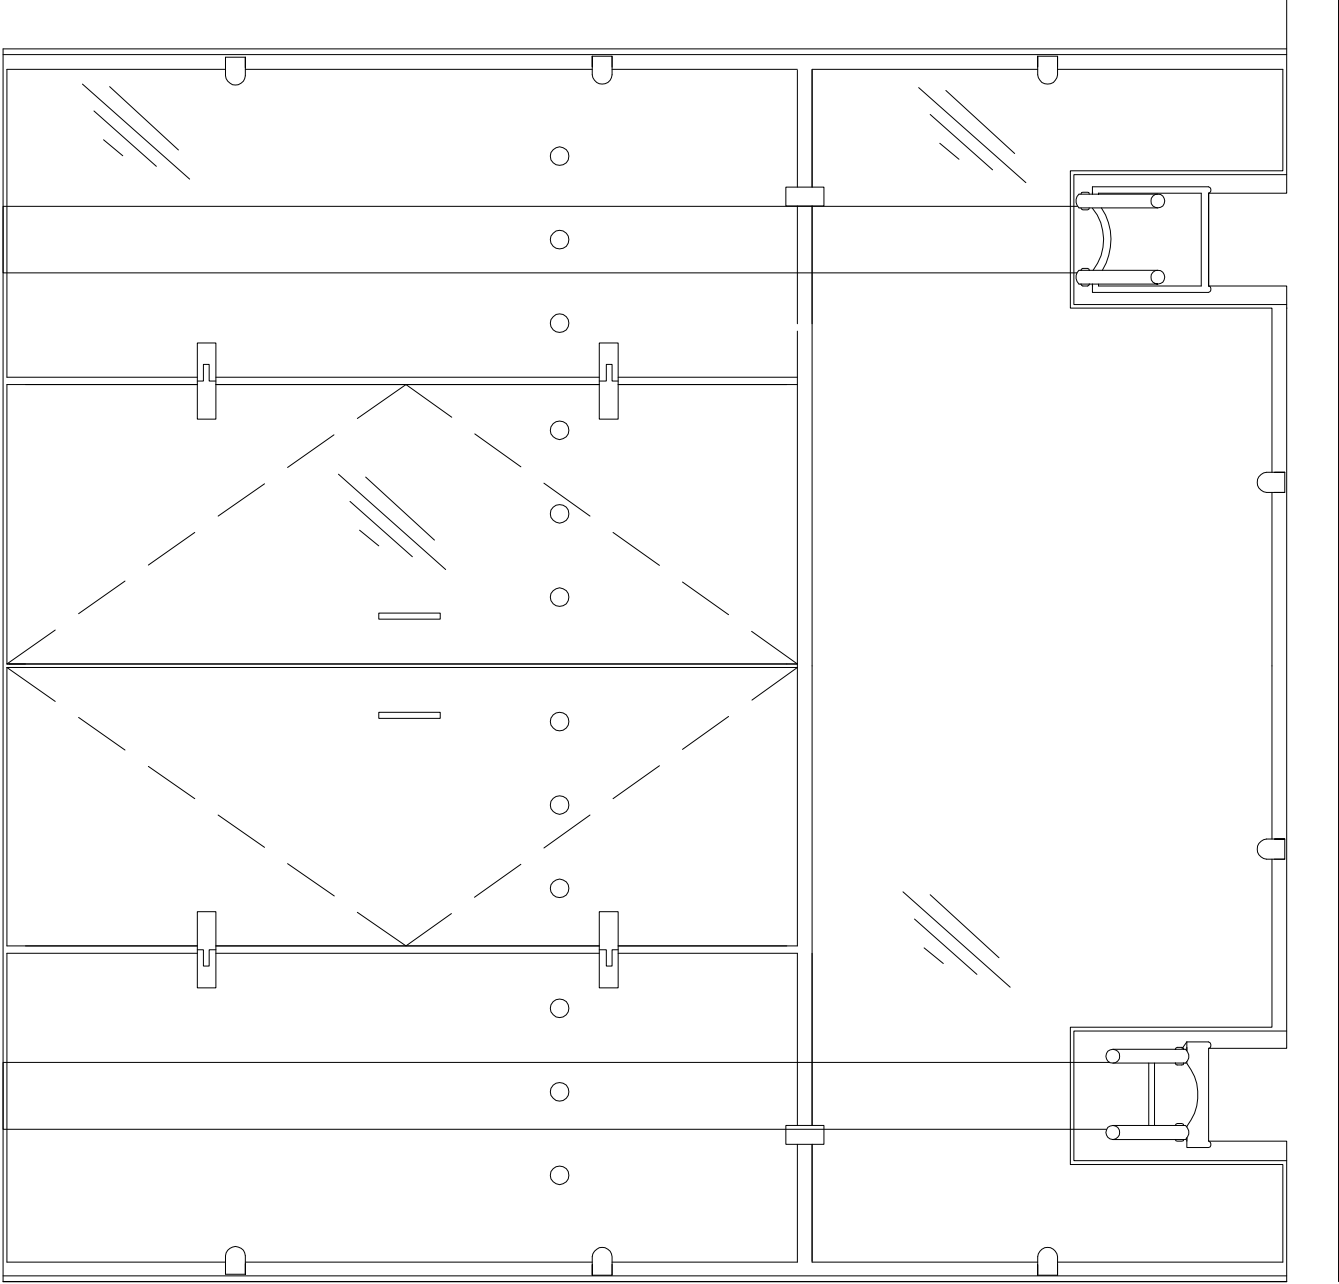


Internal fully glazed partition doors
Plot 67

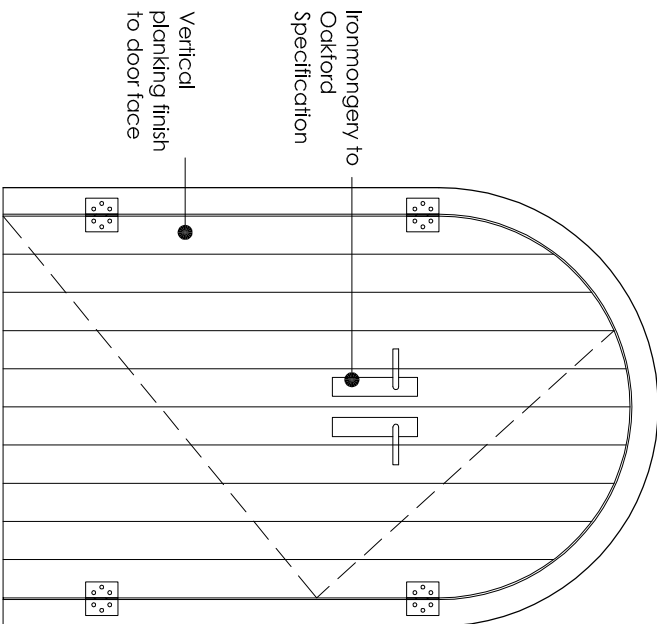


Internal laundry
Plot 67

External Doors


Windows & Doors Indicative - Site Measure Required

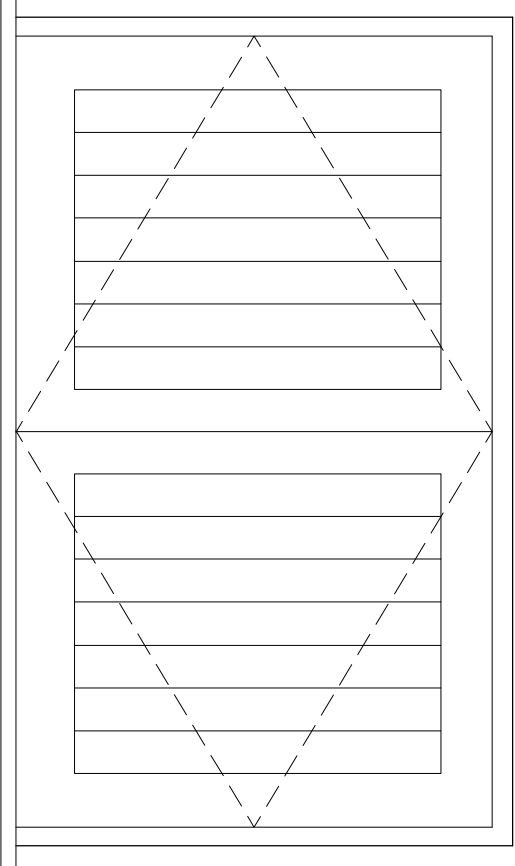


D4
Plots 67-70

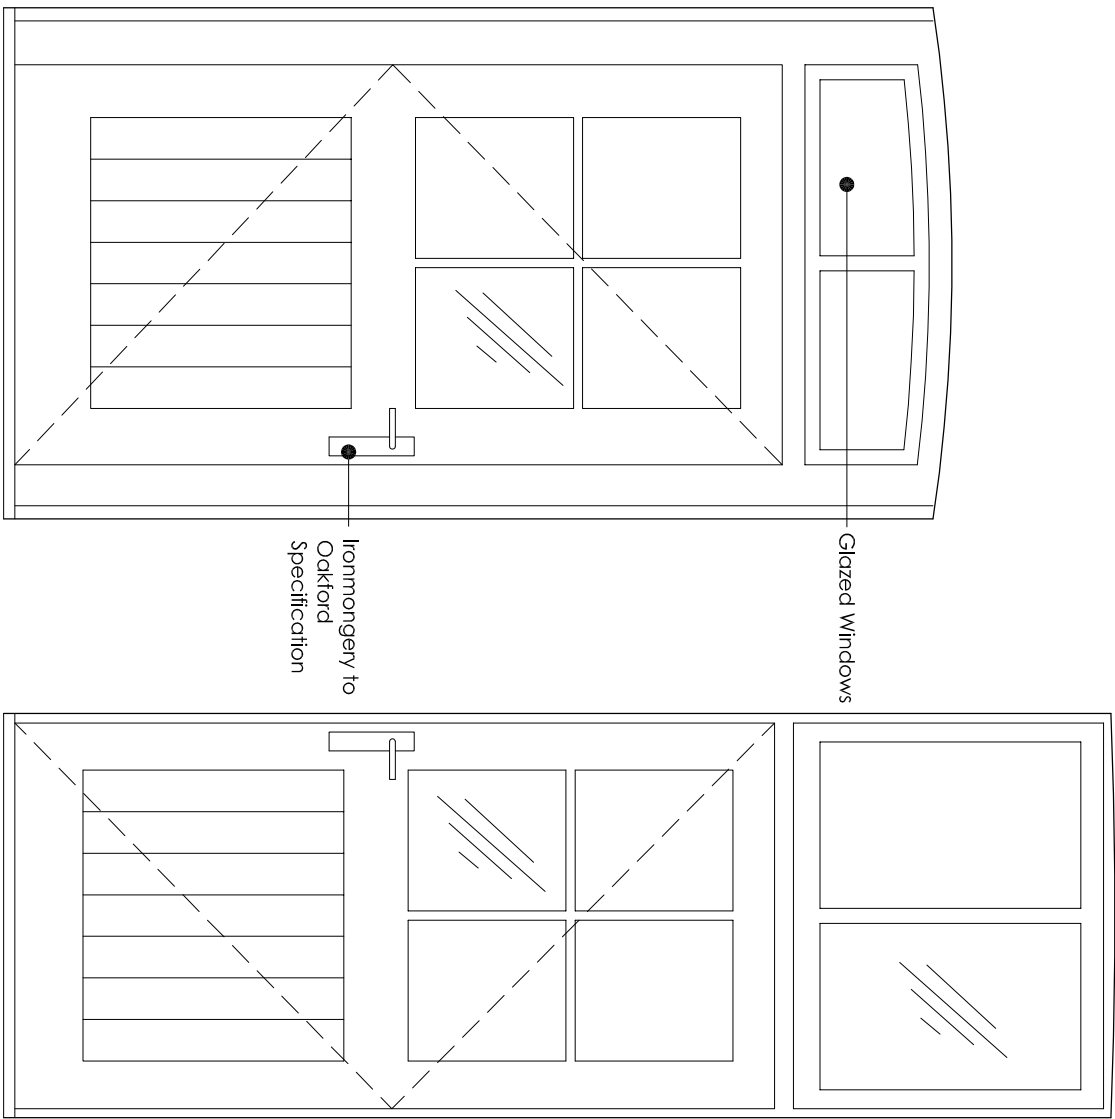


D2
Plot 65

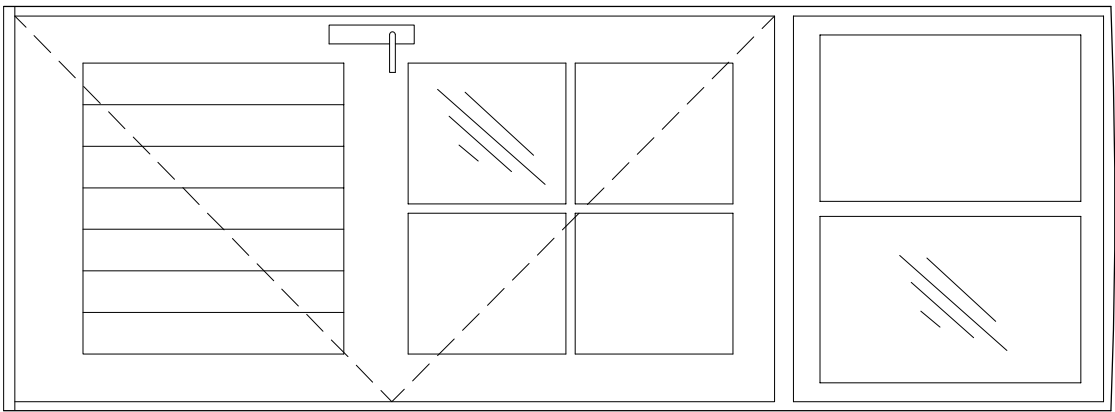


D7, D9, D10 & D12
Plots 64 & 67

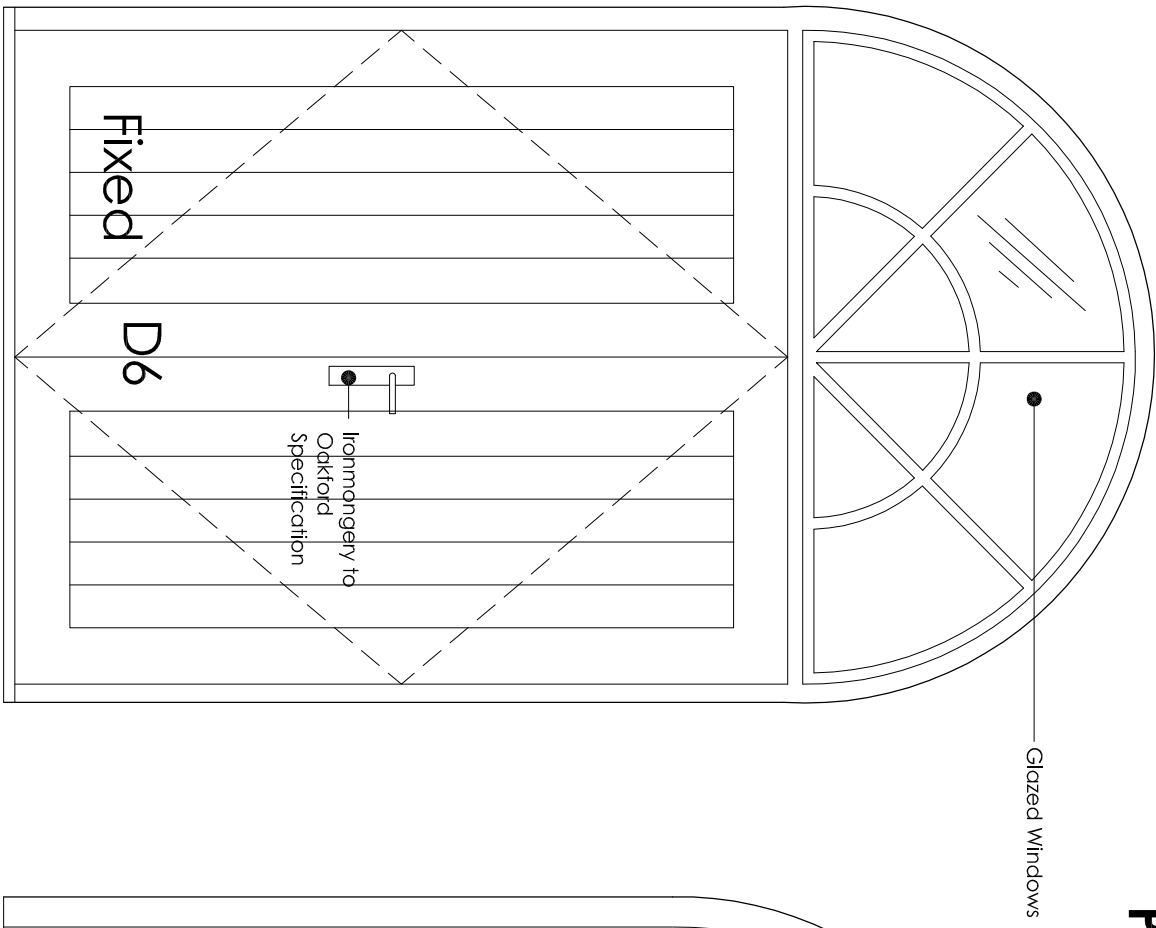


D6
Plots 67-70

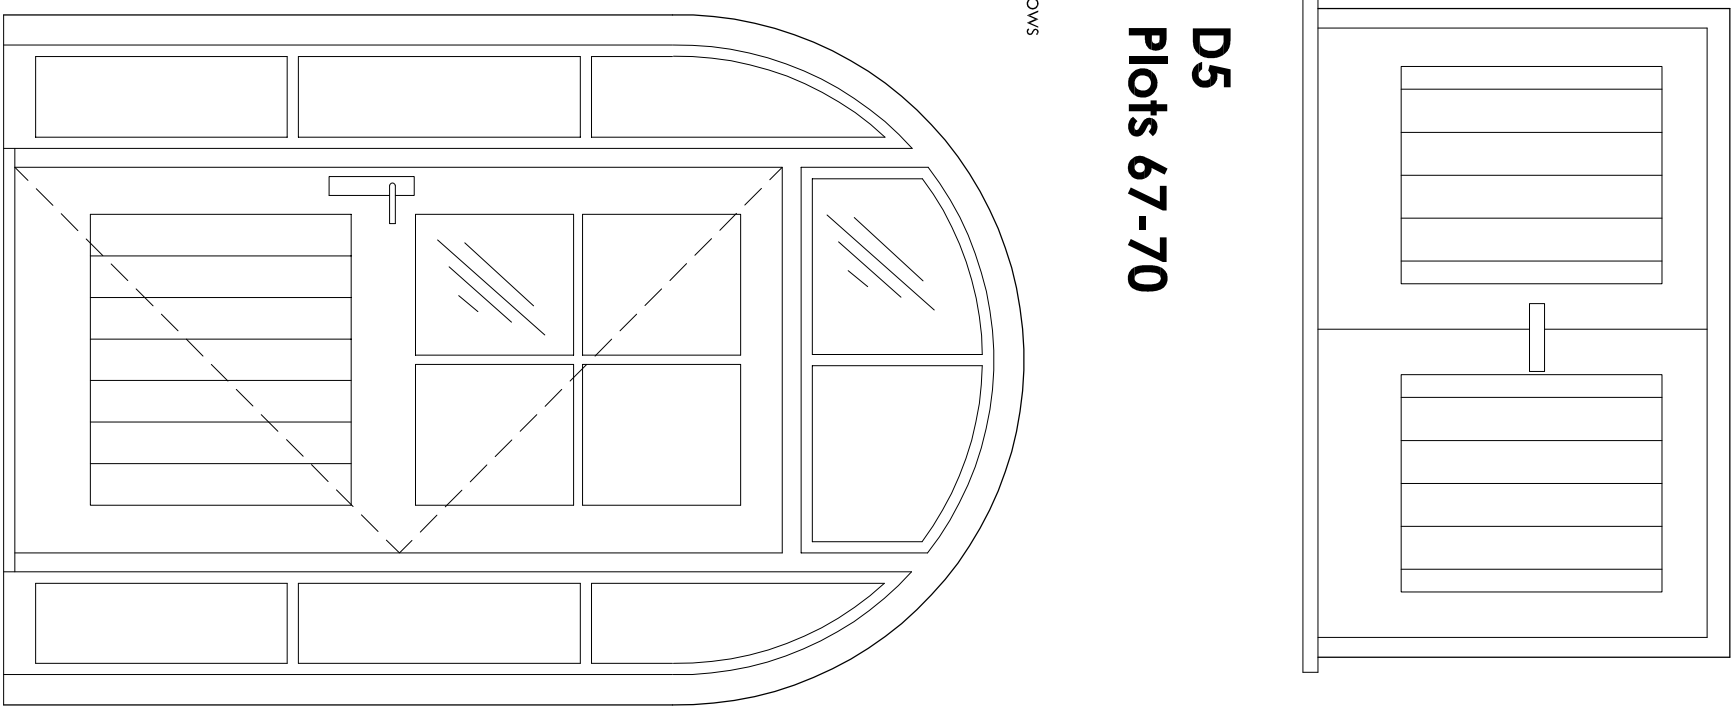

D8
Plot 67

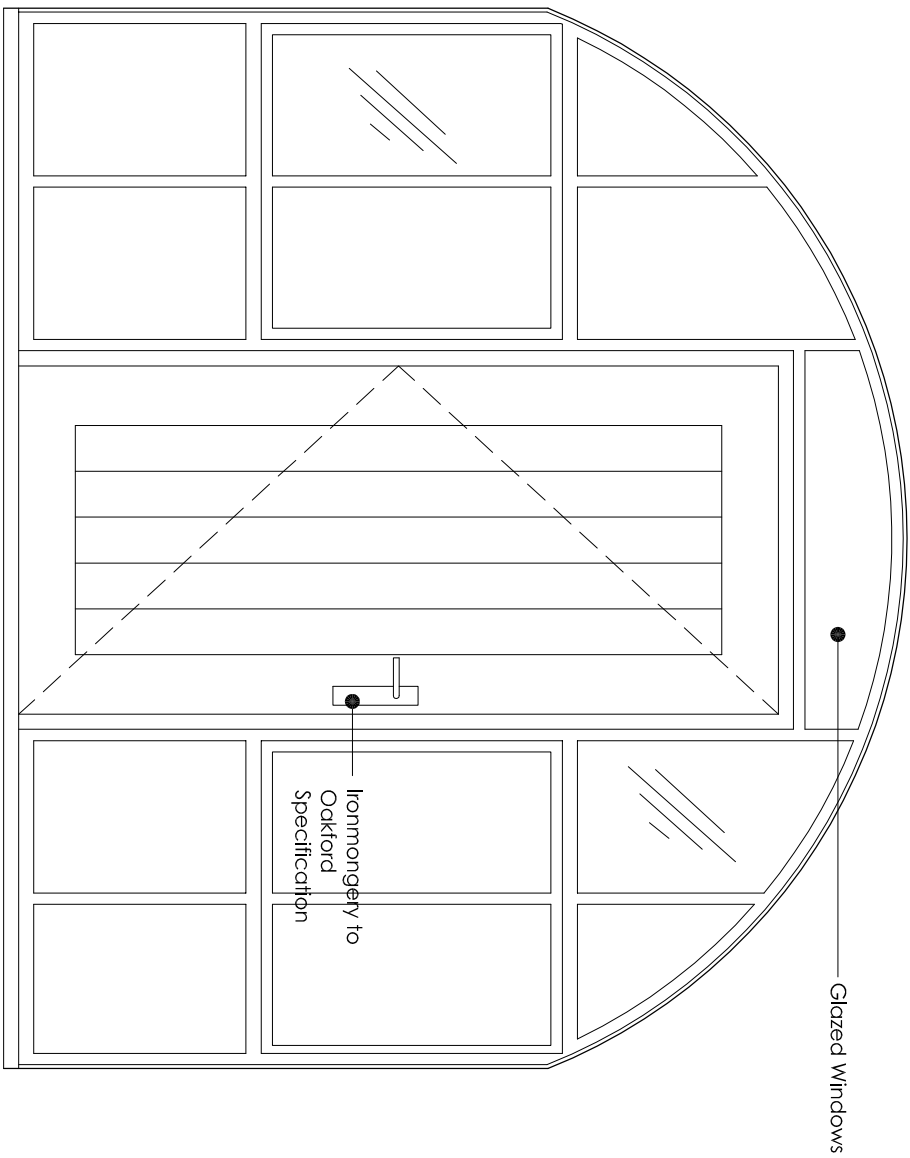

D3
Plot 66

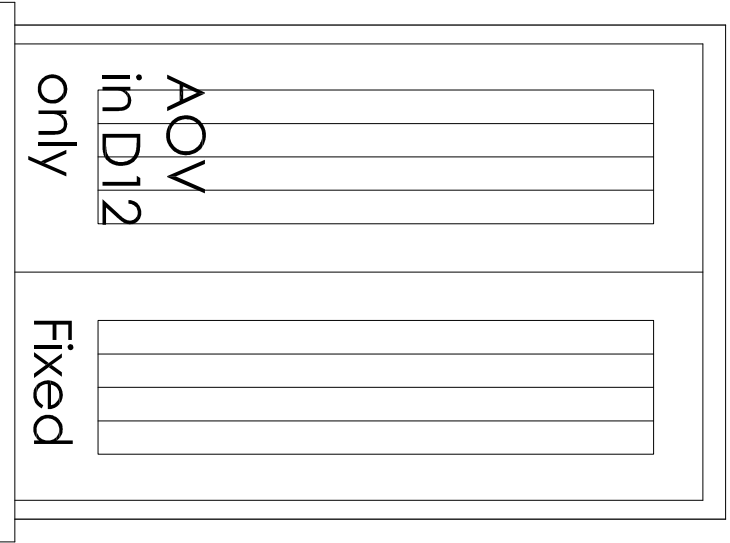

D11 & D12
Plots 67-70

Notes:
This drawing is the copyright of Arktec Ltd and has been sent to you in confidence. It must not be reproduced or disclosed to third parties without our prior permission.
Do not scale from this drawing except for planning purposes.
All dimensions are in millimetres unless noted otherwise.
Any surveyed information incorporated on this drawing cannot be guaranteed as accurate unless confirmed by a fixed dimension.
This drawing is to be used in conjunction with all the relevant consultants' supplies and manufacturers drawings and information.

Rev	Date	Details
A	27/07/16	Revised in accordance with clients comments

PRELIMINARY

ark tec Architectural Consultancy Lodge Farm Barn Easton Park Estate Fleet Road, Hartley Wintney Hampshire, RG27 9AS t: 01252 845335 e: info@arktec.co.uk w: www.arktec.co.uk	Client: OAKFORD HOMES Project: ROYAL QUAY, COPPERMILL LANE HAREFIELD Drawing: THE WATER MILL DETAILS SHEET 6 Scale: 1:20 @ A1 Date: 14/04/16
---	--

Drawing Number: OAK040_1355 A
Revision: