


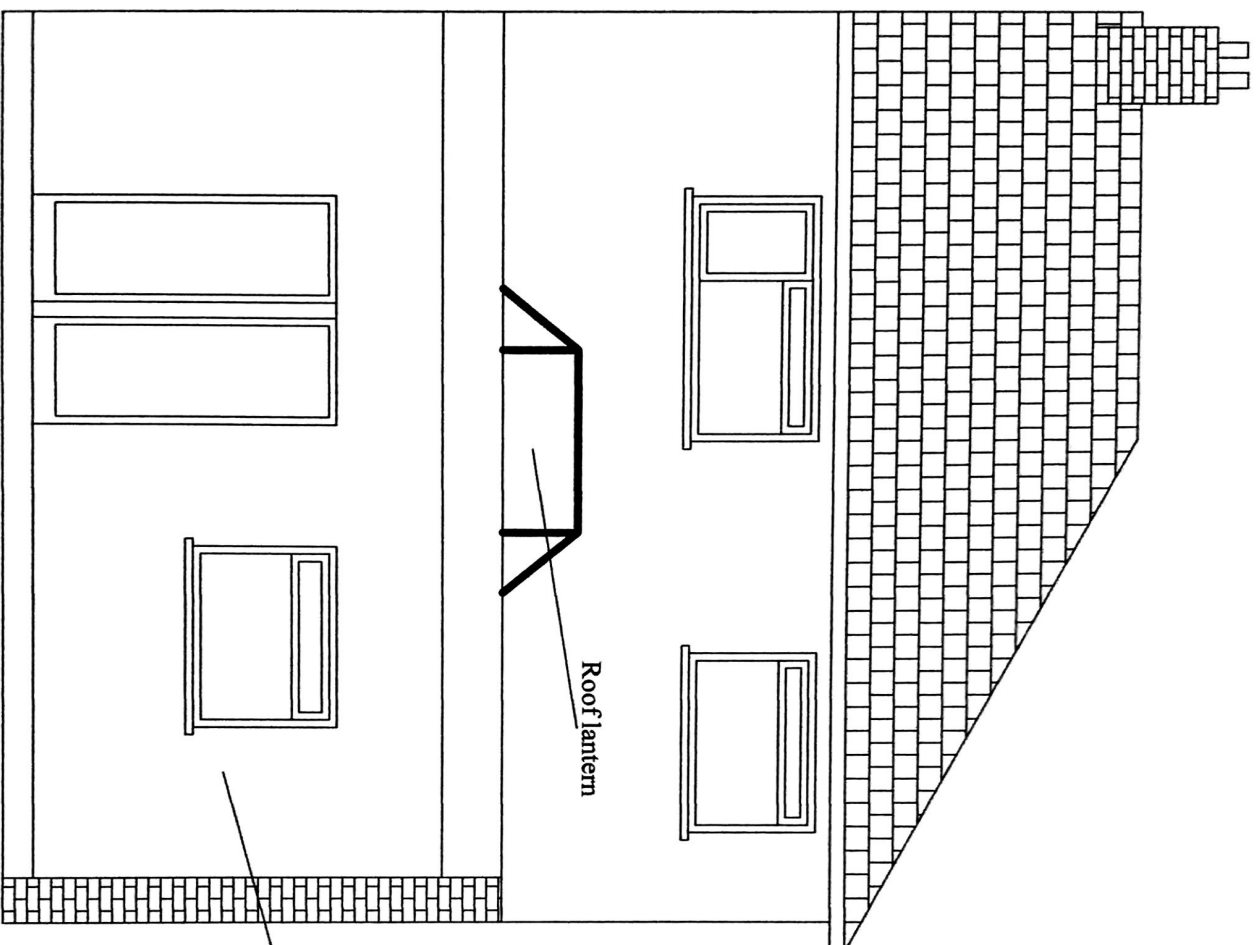

Roof lantern

Proposed rear extension
Maximum depth 4.0m
Maximum eaves height 3.0m
Maximum height 4.0m
Materials to match existing

Scale 1:50
DWR08

29 Austin Way, Uxbridge

Rear Extension - Proposed Rear Elevation