
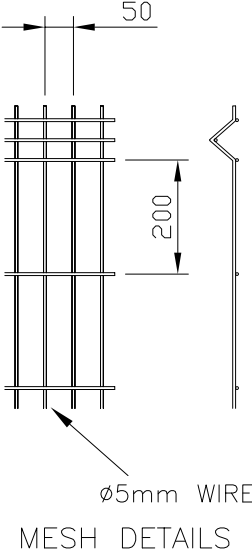
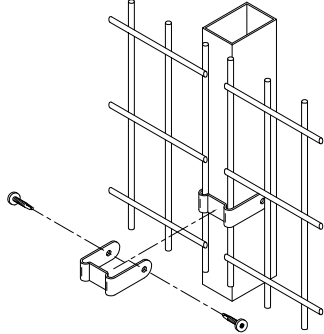
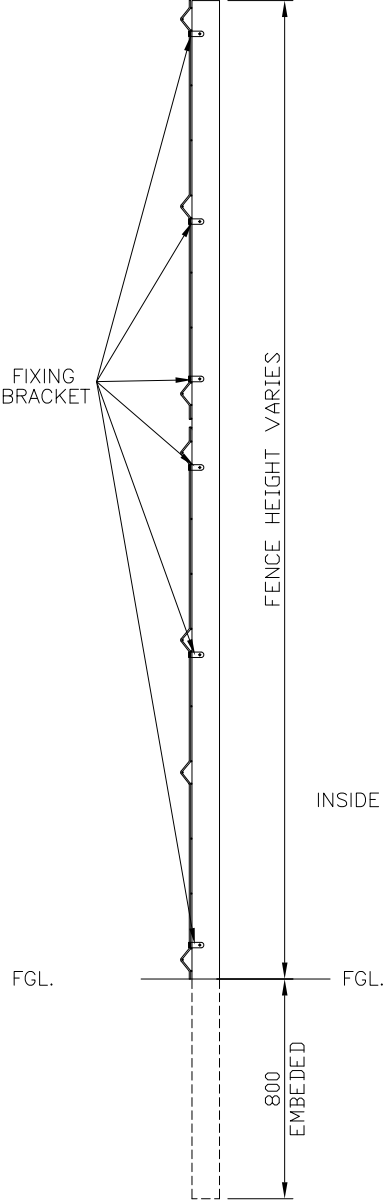


DO NOT SCALE – IF IN DOUBT ASK

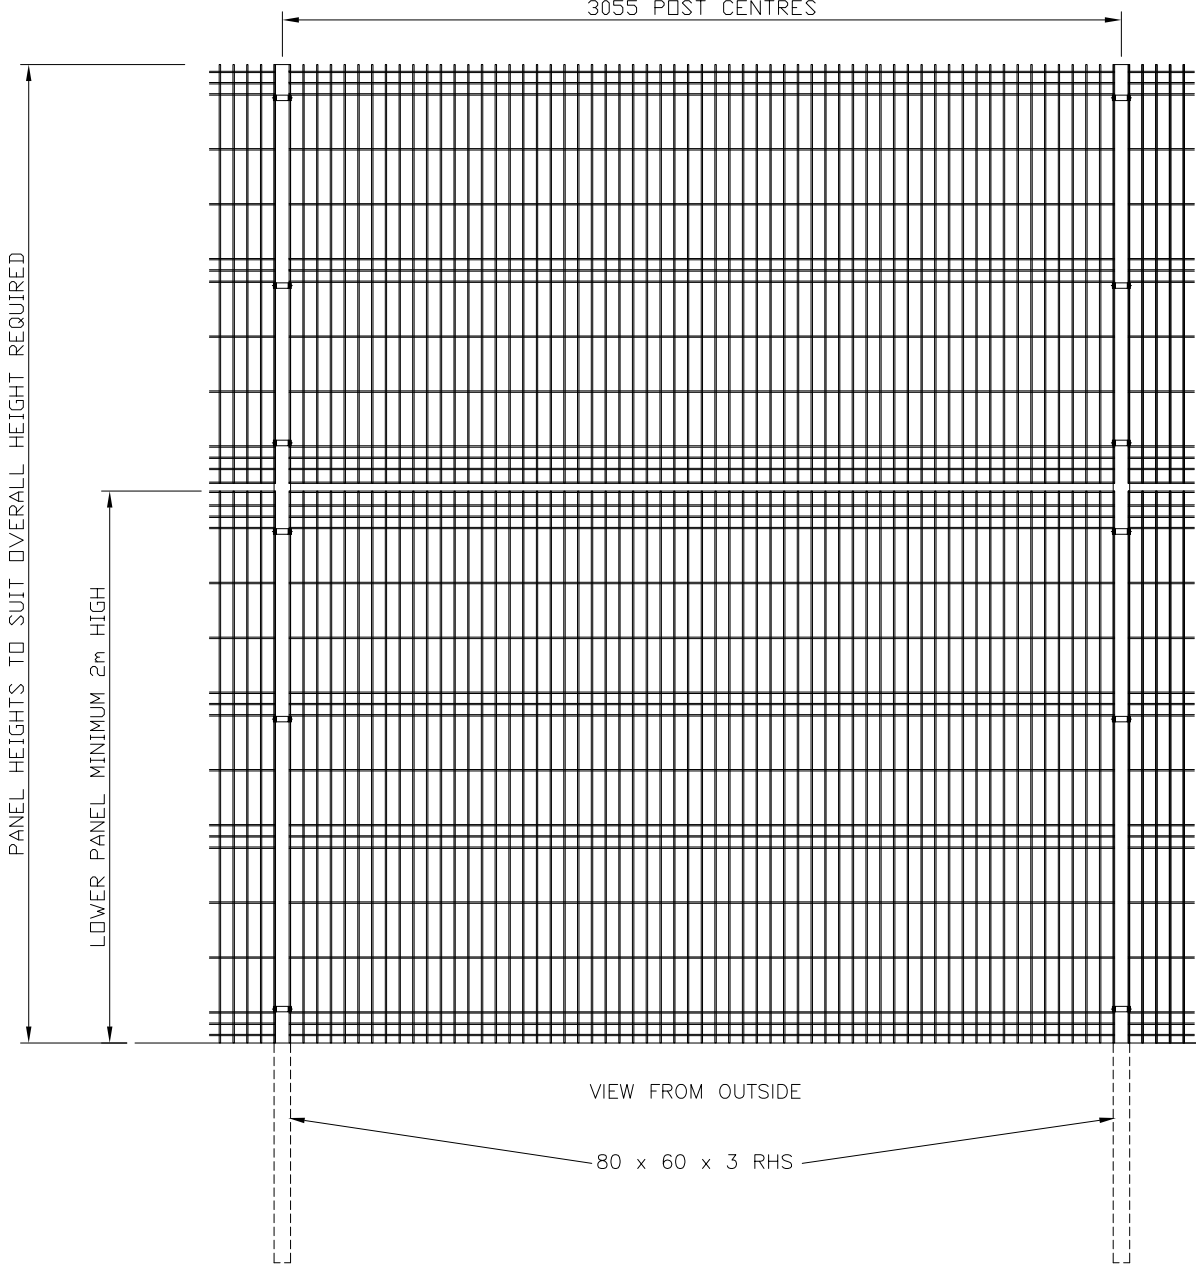

Jacksons FINE FENCING This Drawing Is The Property Of H.S. Jackson & Son (Fencing) Ltd. And May Not Be Copied Or Reproduced In Any Way Without Prior Written Permission.	Stowting Common Near Ashford, KENT. TN25 6BN Telephone : 01233 750393 Fax: 01233 750403 Int. Tel : +44 (0)1233 750393				Drawn S.Leeper		TITLE SALES DRAWING FOR EUROGUARD REGULAR +2.5mH TO 3.5mH				
					Date 28/09/06						
					Checked		CUSTOMER ACK No.				
					Size A3					Scale N.T.S U.O.S	
										Drawing No. J6/01065 Sheet 1 of 2	