

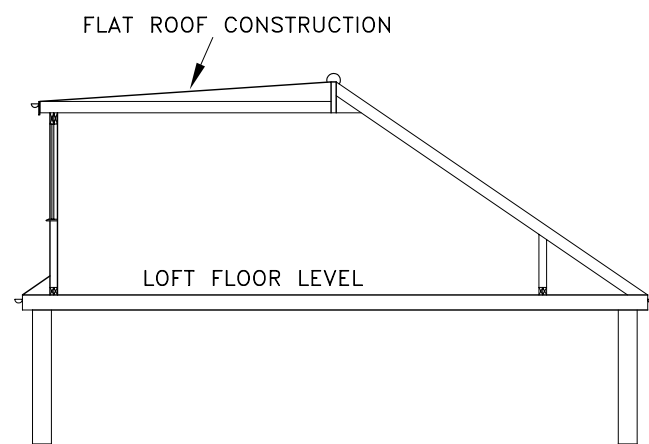
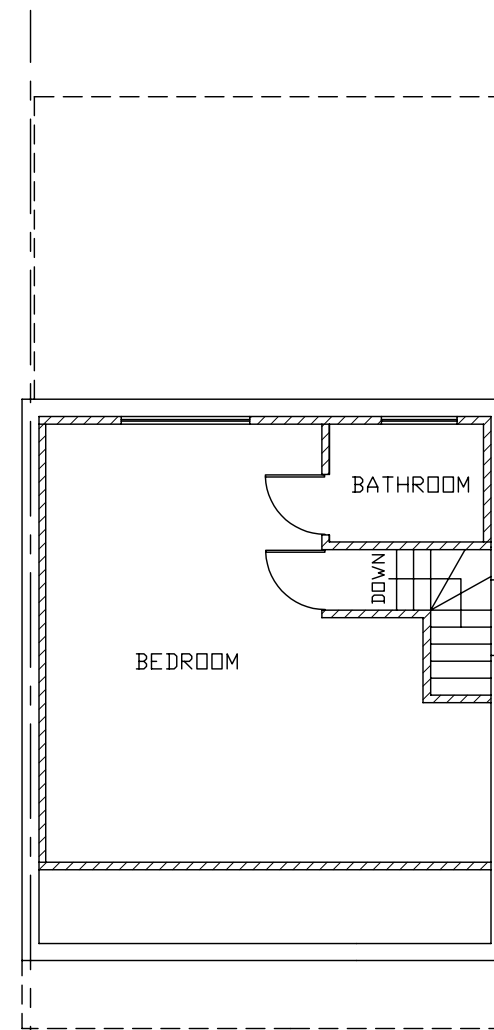
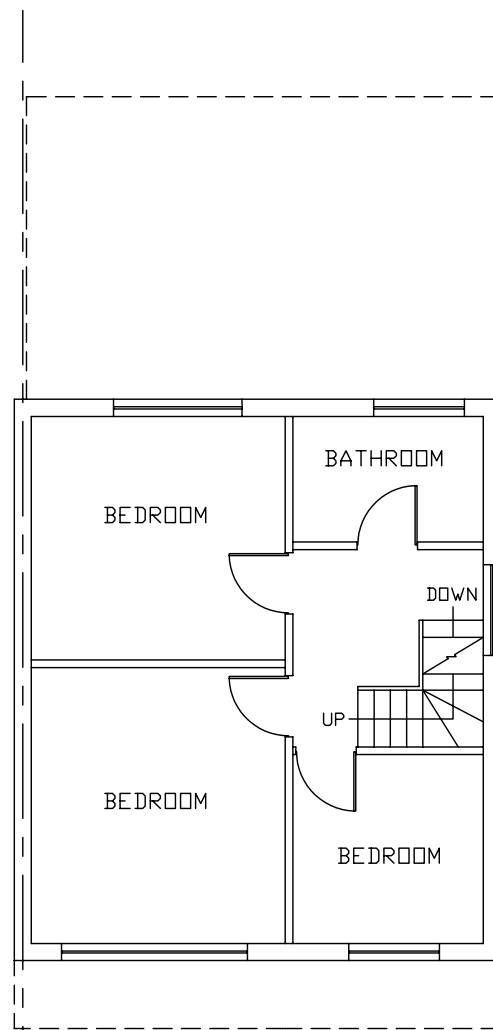
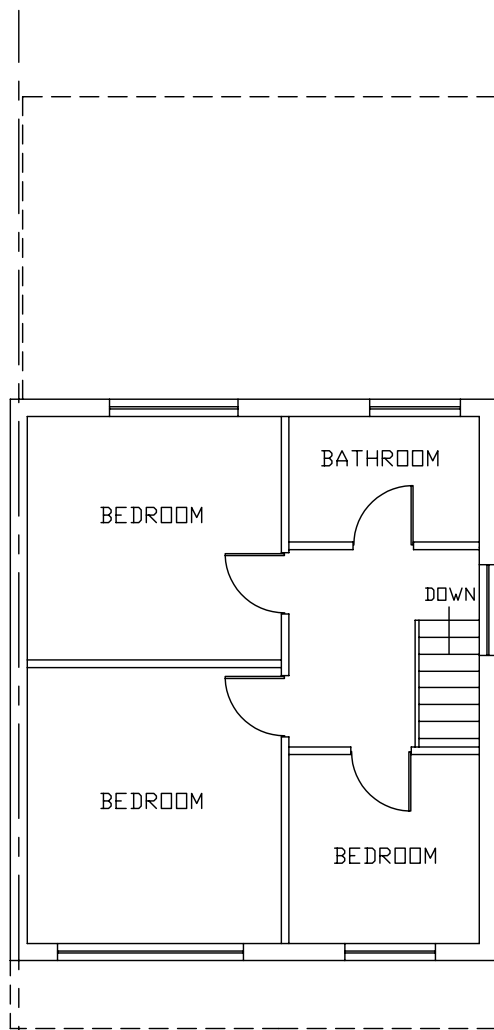


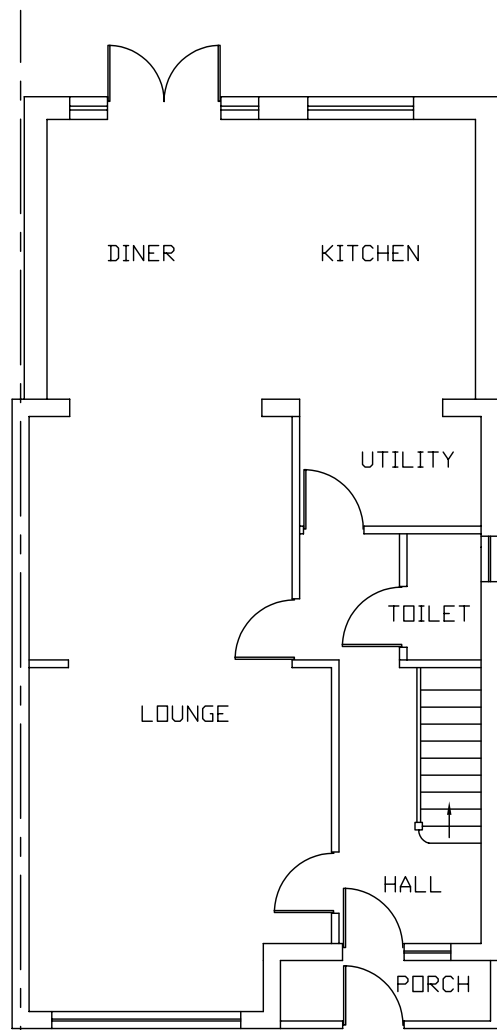

SECTION THROUGH LOFT

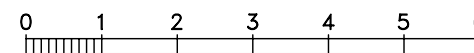

Scale bar 1:100

NOTES;

DIMENSIONS ARE TO CHECKED AND CONFIRMED BEFORE CONSTRUCTION PHASE.

ALL NEW EXTERNAL MATERIALS TO MATCH, AS CLOSE AS POSSIBLE, TO EXISTING EXTERNAL MATERIALS.

THE CLIENT IS RESPONSIBLE FOR PARTY WALL AGREEMENT OR ISSUES RELATING TO PARTY WALL

ALL STRUCTURAL ELEMENTS ARE TO BE DESIGNED AND SPECIFIED BY STRUCTURAL ENGINEER

Client	MR RANJIT ATHWAL
Project	PROPOSED LOFT CONVERSION 52 EDINBURGH DRIVE ICKENHAM MIDDLESEX UB10 8QY
Drawing Title	FLOOR PLANS
Scale	1:100
Date	FEBRUARY 2020
Drawing No.	52/ED/01