




EXISTING FIRST FLOOR ELEVATION 1:100 SCALE

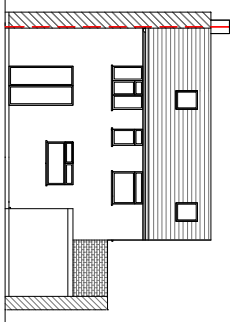


PROPOSED FIRST FLOOR ELEVATION 1:100 SCALE

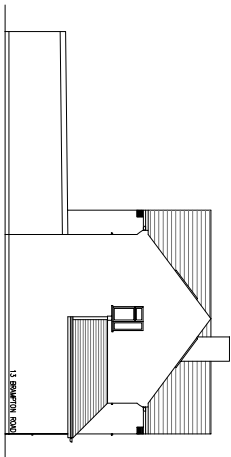


EXISTING SIDE ELEVATION 1:100 SCALE

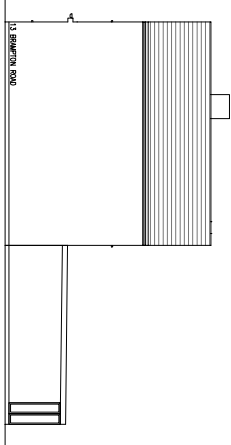


PROPOSED SIDE ELEVATION 1:100 SCALE

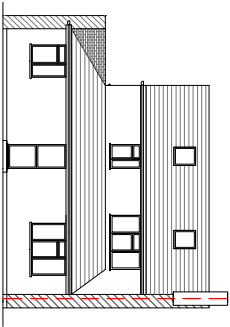


EXISTING REAR ELEVATION 1:100 SCALE

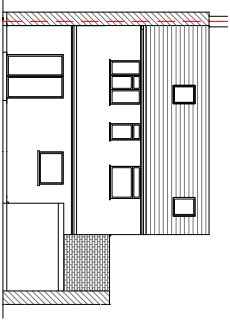


PROPOSED REAR ELEVATION 1:100 SCALE

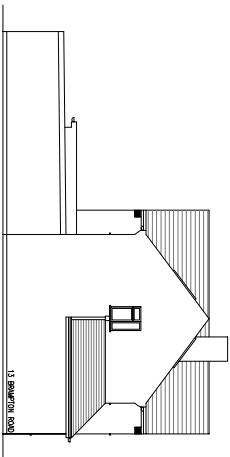


EXISTING GROUND FLOOR PLAN 1:100 SCALE

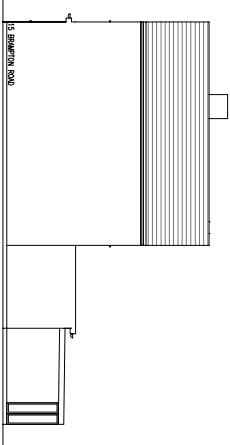

PROPOSED GROUND FLOOR PLAN 1:100 SCALE

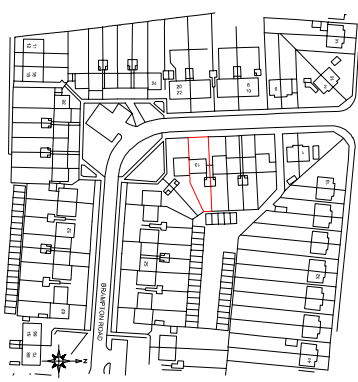

LOCATION PLAN 1:250

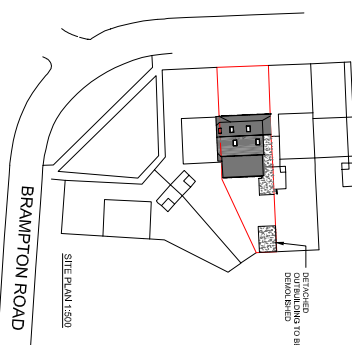


SITE PLAN 1:500

BRAMPTON ROAD

DESCRIPTION: SINGLE STOREY REAR EXTENSION

CLIENT: MR R SINGH
SITE ADDRESS: 13 BRAMPTON ROAD, RUSLEP

SCALE: 1:100 @A1
DRAWING NUMBER: PLASB7
DATE: 23 MAY 2017
REVISIONS: 23 MAY 2017

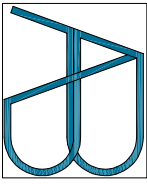

DISCLAIMER:
THESE DRAWINGS SHOULD BE APPROVED BY LOCAL AUTHORITY OR APPROVED BY THE ARCHITECT BEFORE CONSTRUCTION.

0m 1m 2m 3m 4m 5m 6m 7m 8m 9m 10m
1:100 scale bar
0m 1m 2m 3m 4m 5m 6m 7m 8m 9m 10m
0m 1m 2m 3m 4m 5m 6m 7m 8m 9m 10m