


13 Roker Park Ave, Ickenham PL03A

no.15

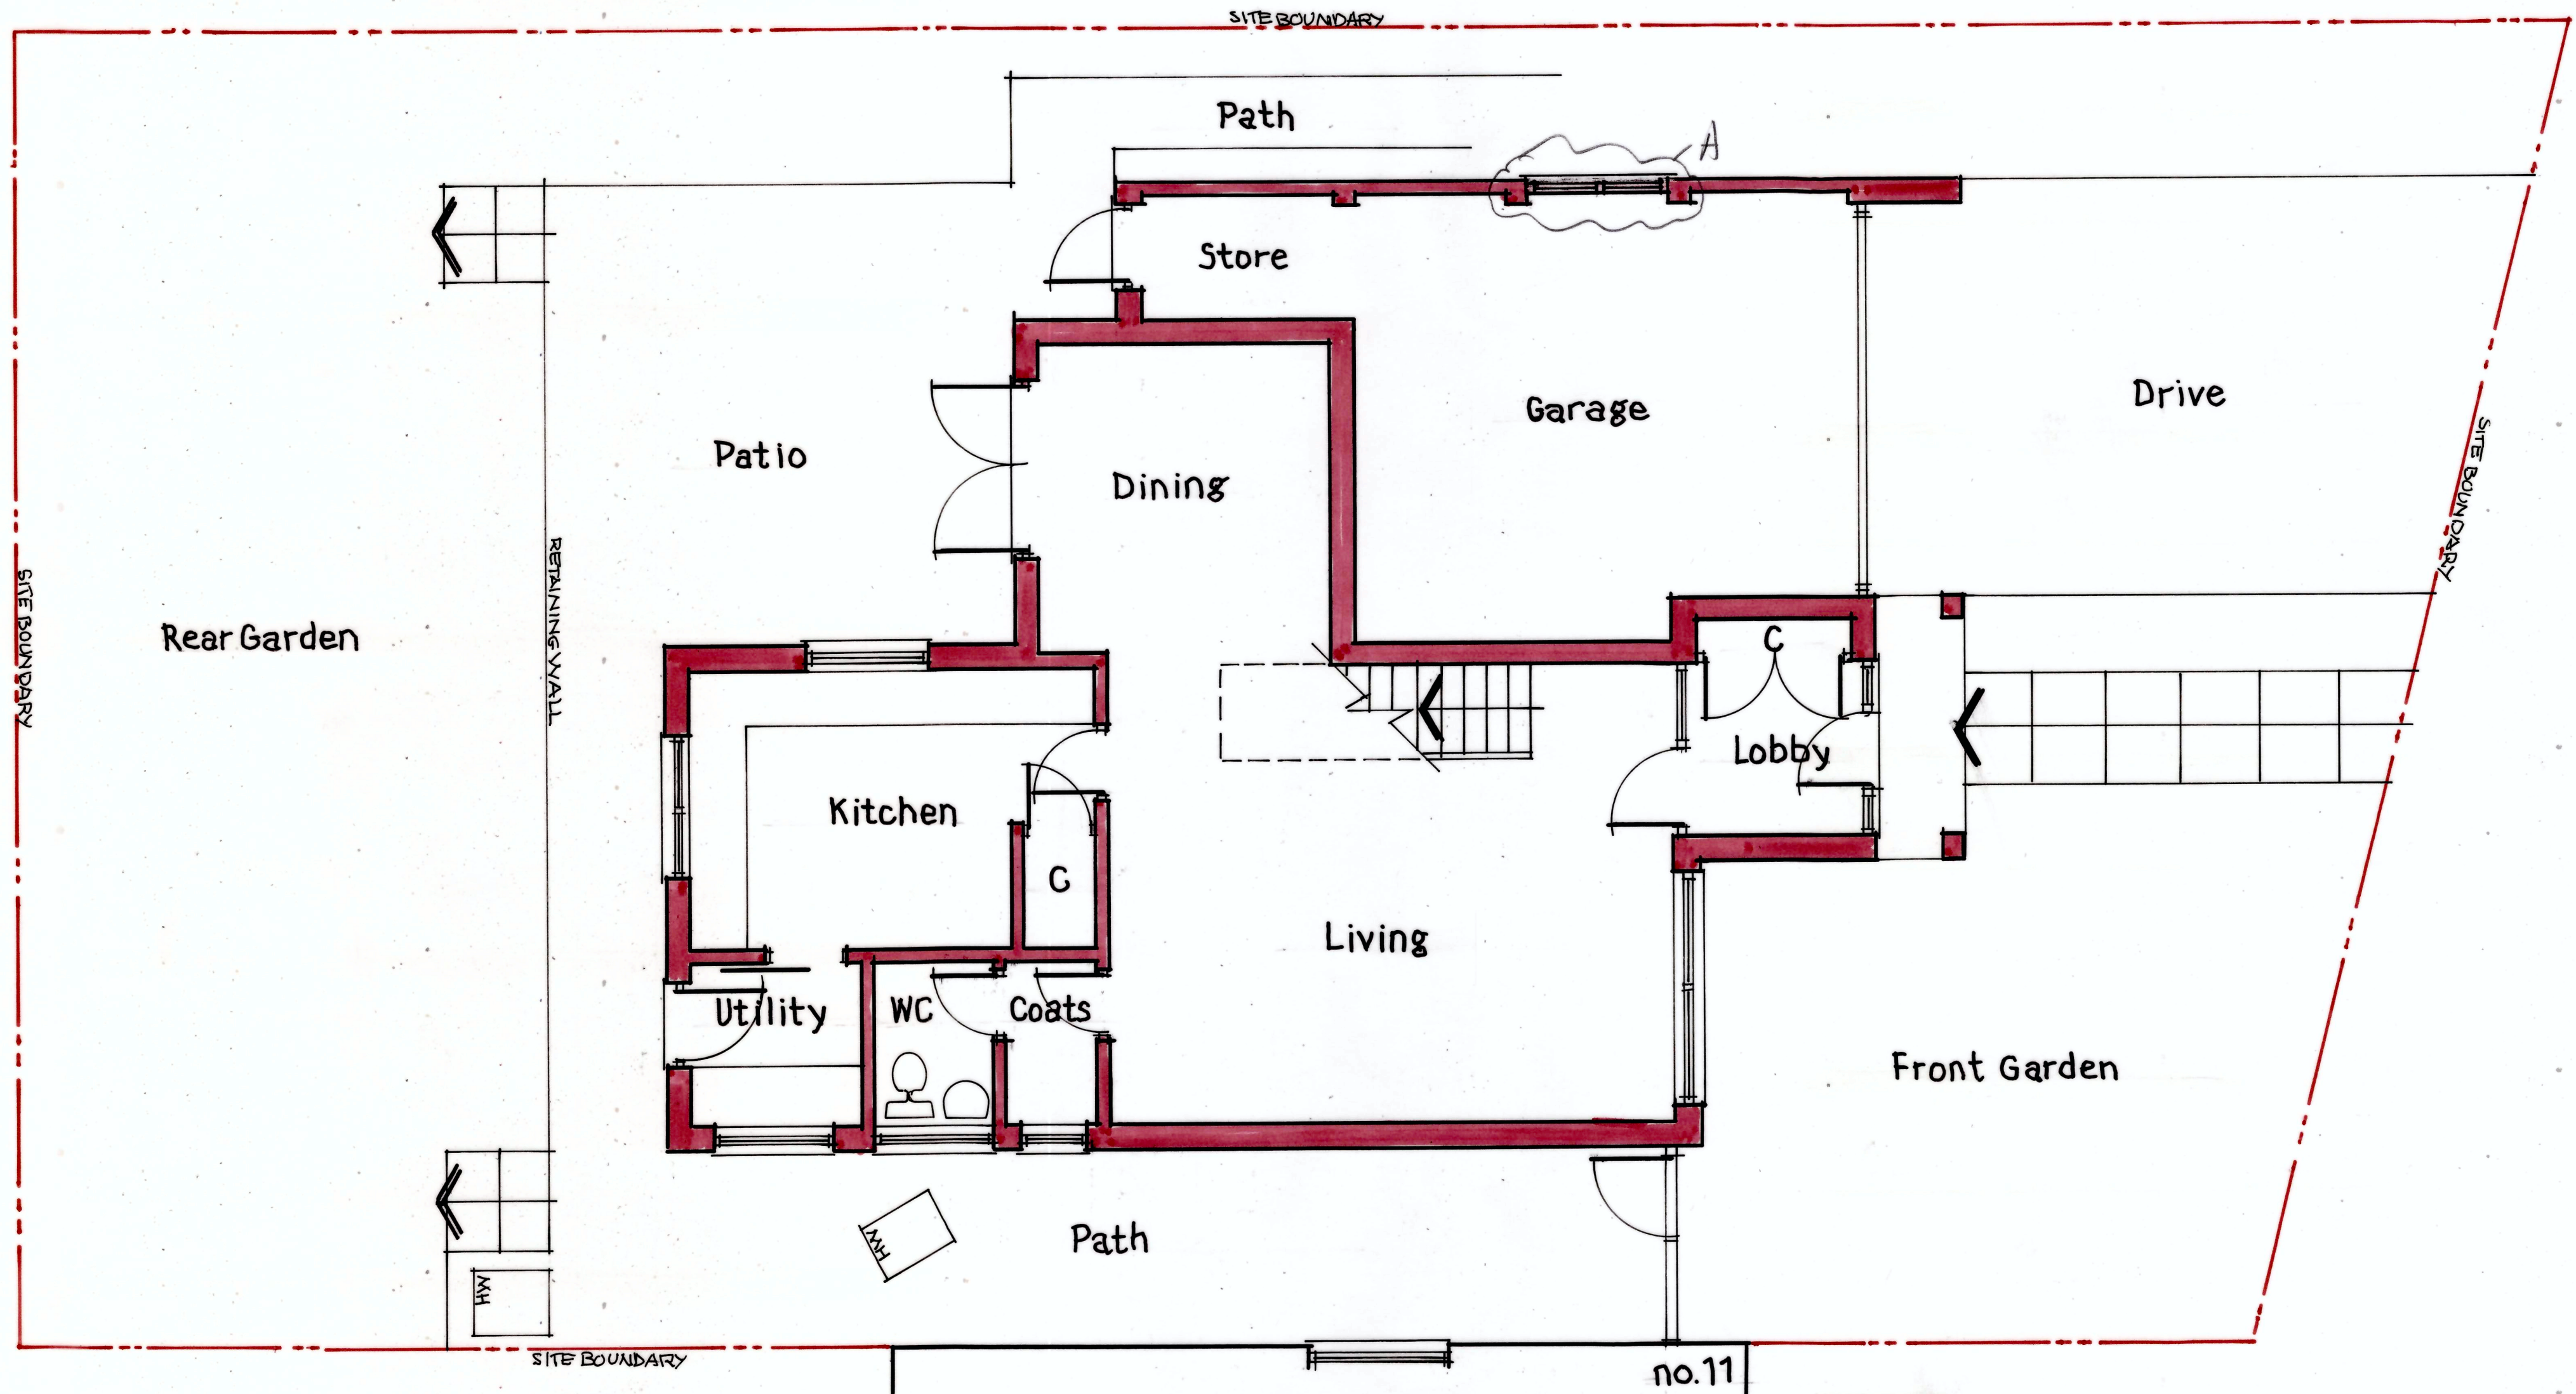

Existing Ground Floor Plan 1:50@A2

0 1 2 3 4 5