


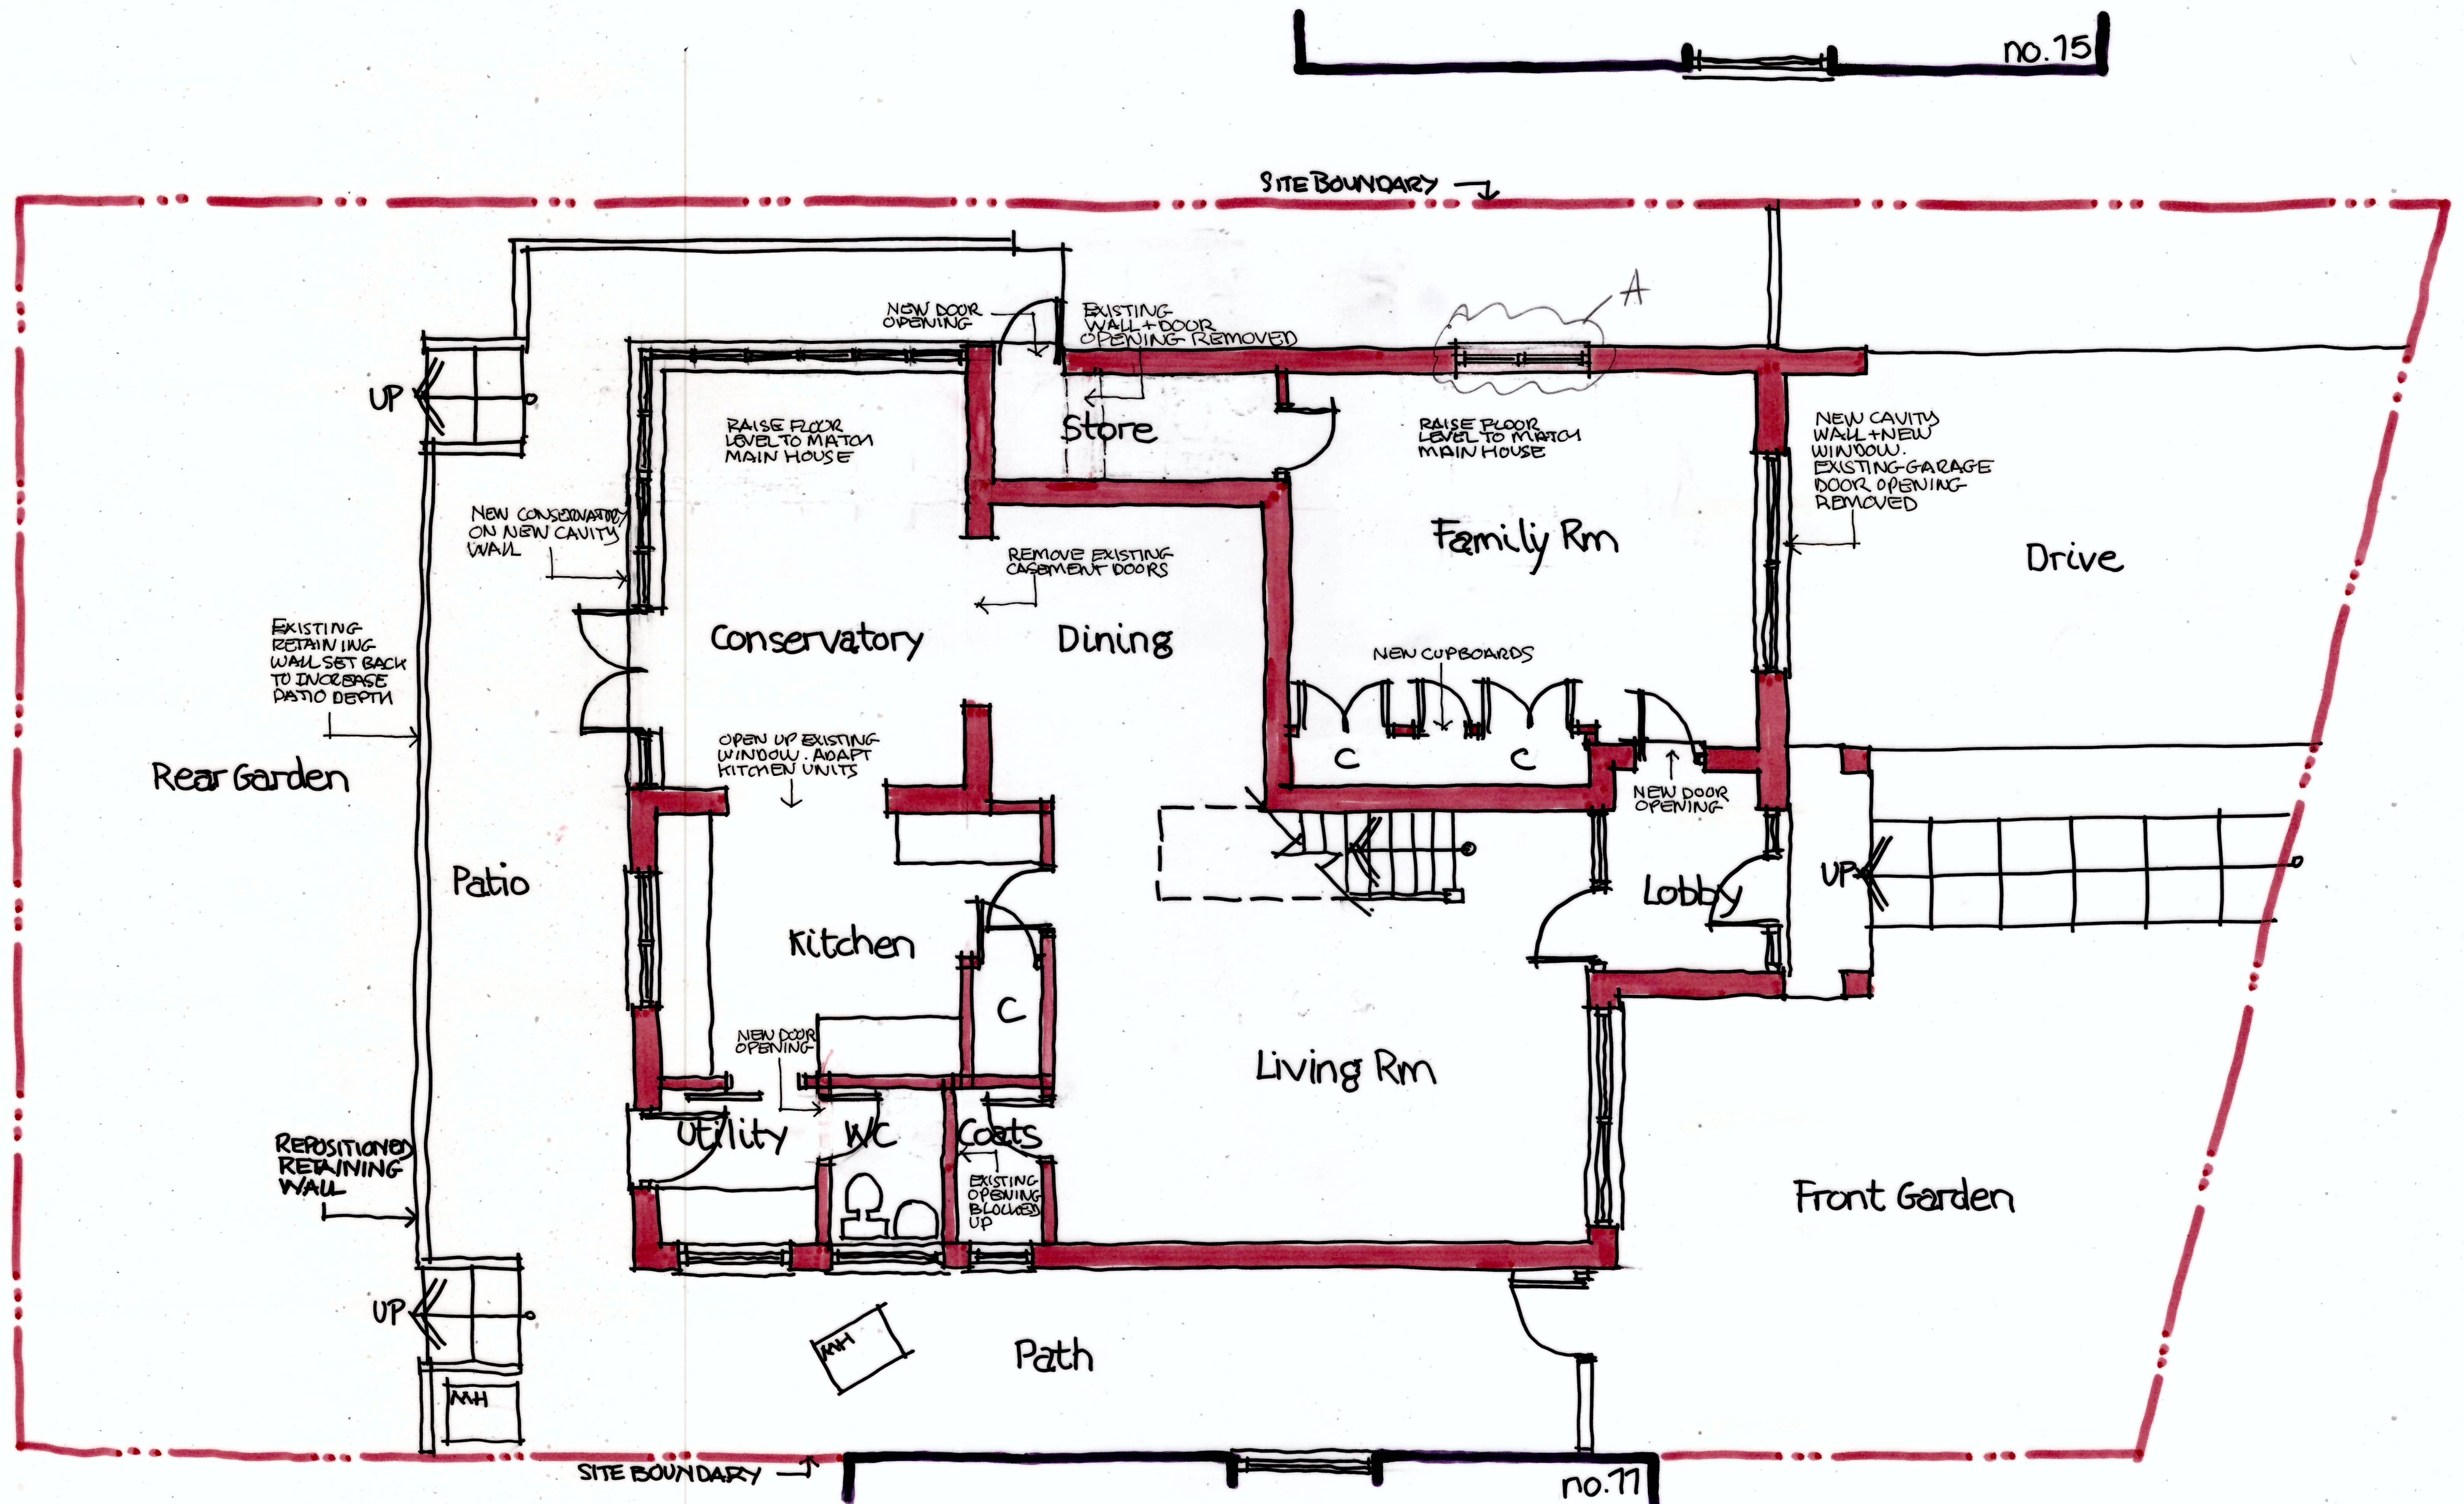

Proposed Ground Floor Plan 1:50 © A2

