


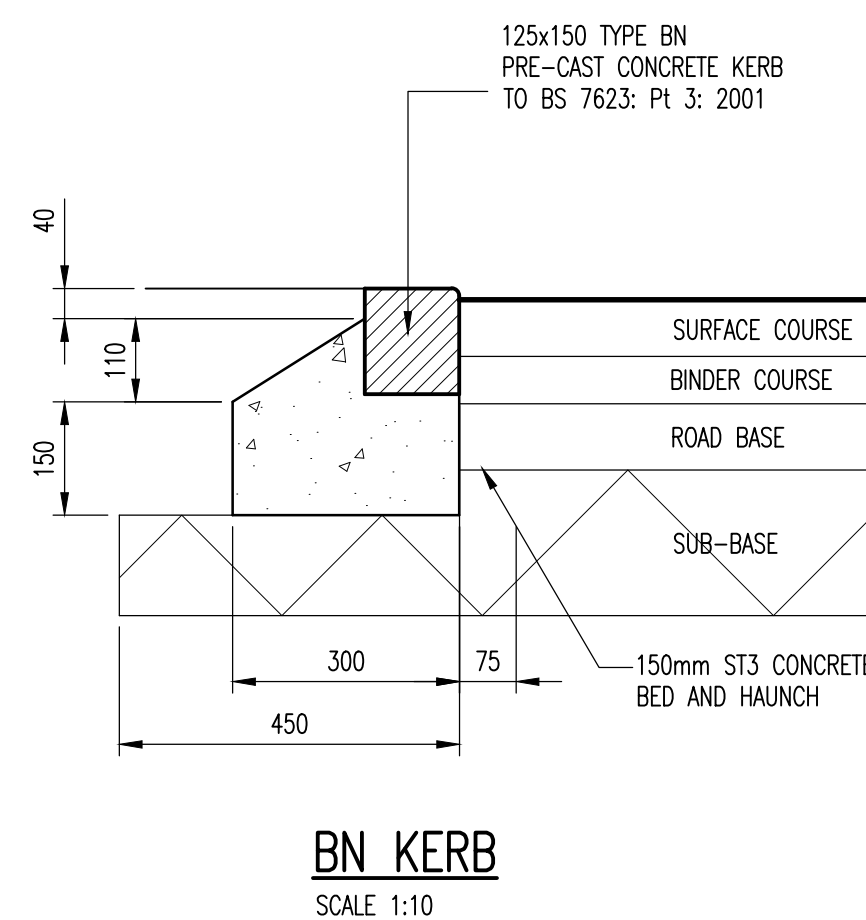

PRELIMINARY

ORIGINAL SHEET SIZE A1