


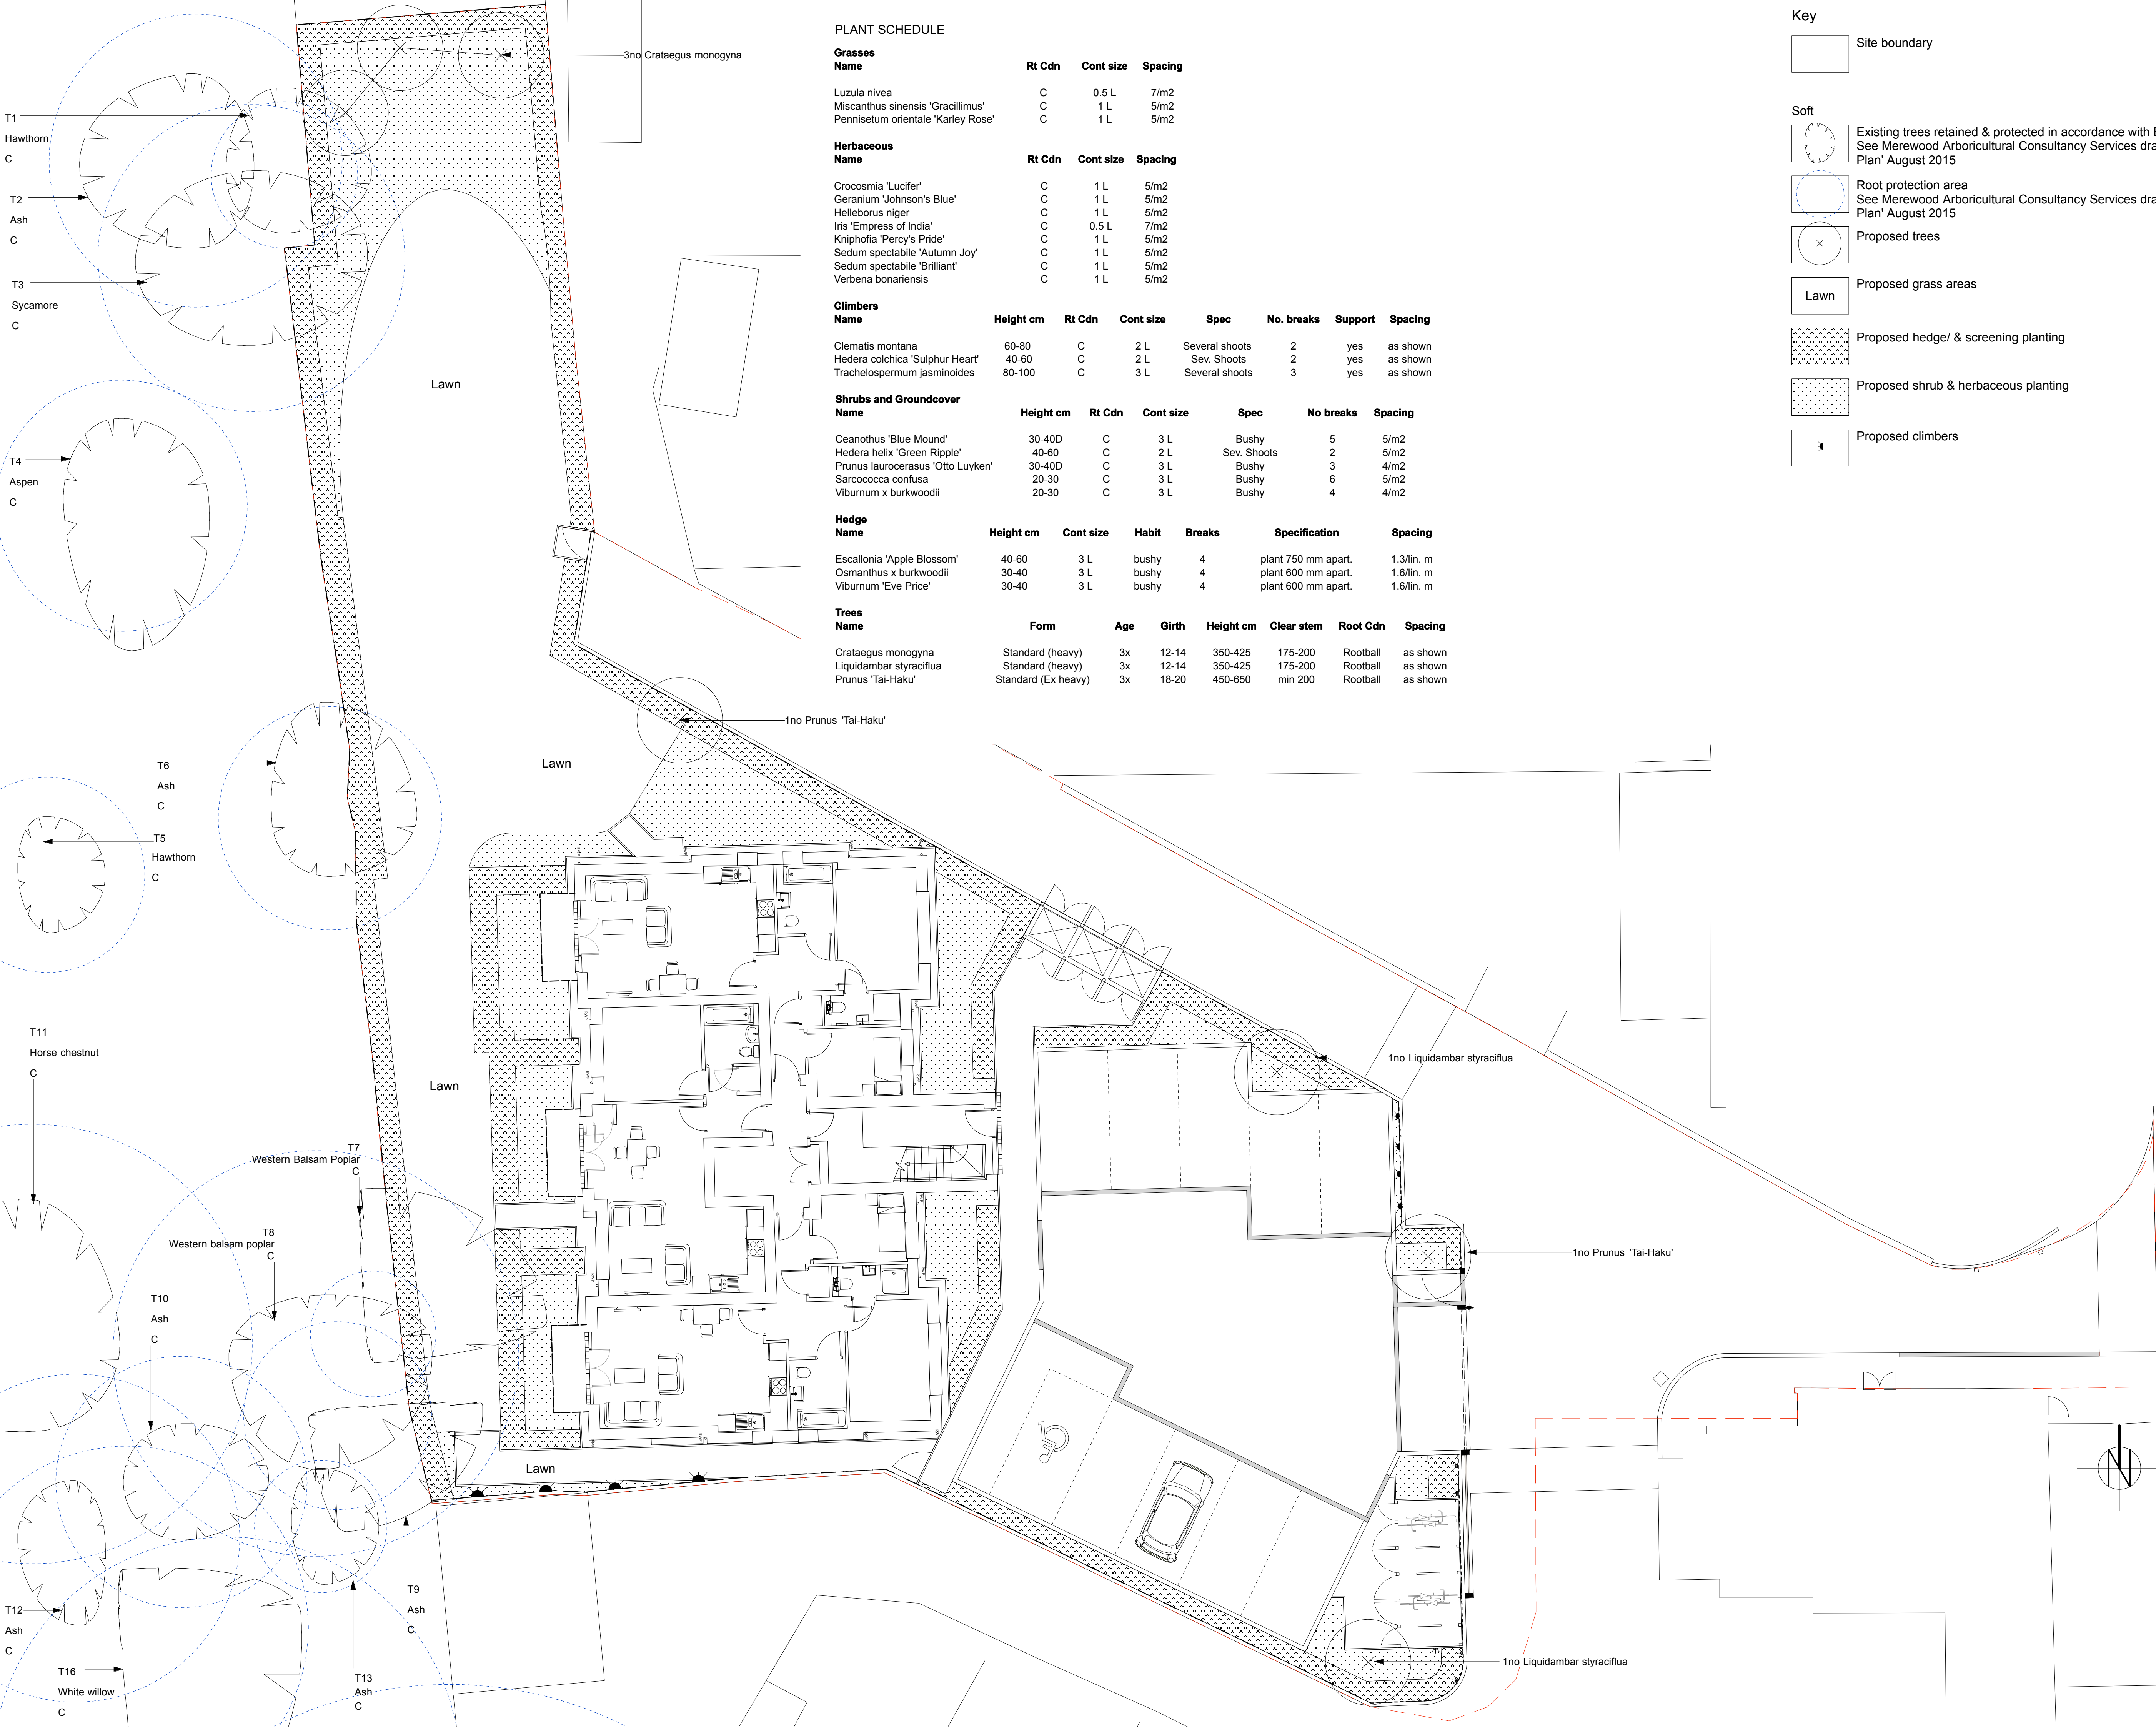

Rev	Description	Date	By
B	Minor updates following DTM	22.01.18	AP
A	Minor updates following Architects' comments	17.01.18	AP

Davis Landscape Architecture

15 Iliffe Yard, London, SE17 3QA
020 7277 1035
mail@davisla.com | www.davisla.com

Client

Highgrade Properties Ltd.

Job Title

Crescent Parade

Drawing Title

Planting Plan

Scale : 1 : 100 @ A1

Drawn : AP

Date : 11.12.2017

Checked : JD

Drawing No. : L0499L02

Rev. : B