
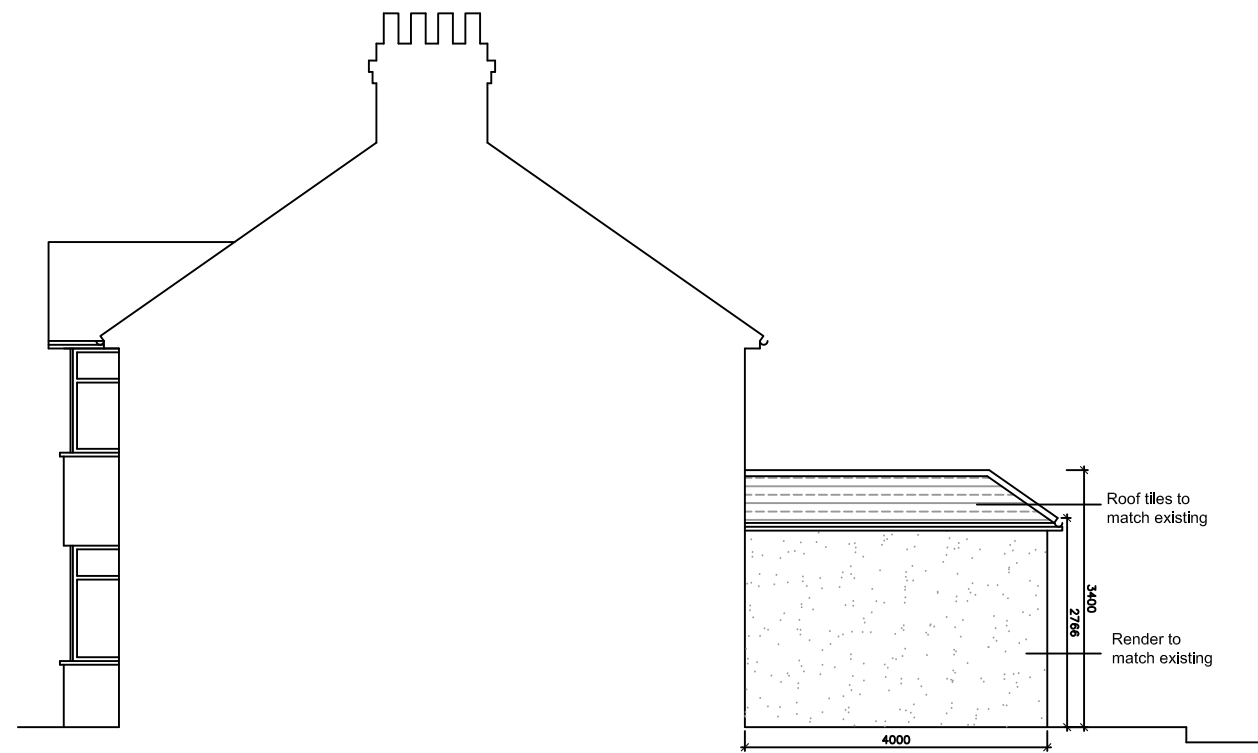
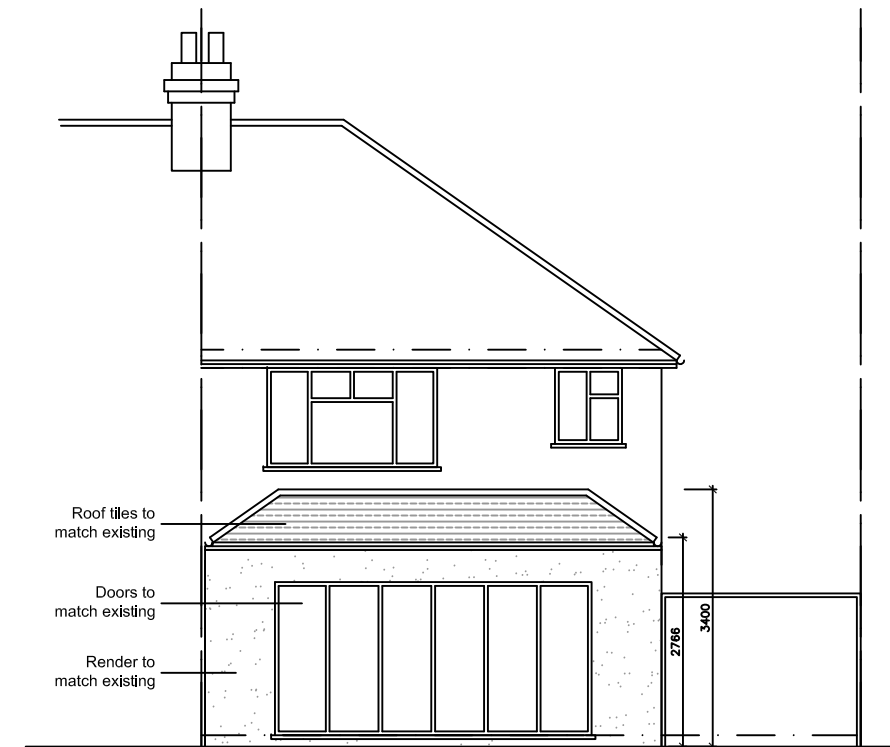
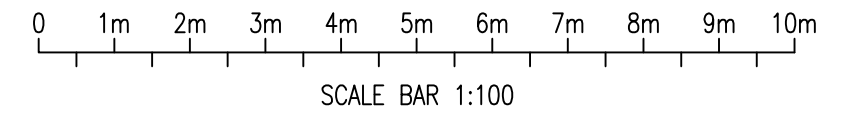
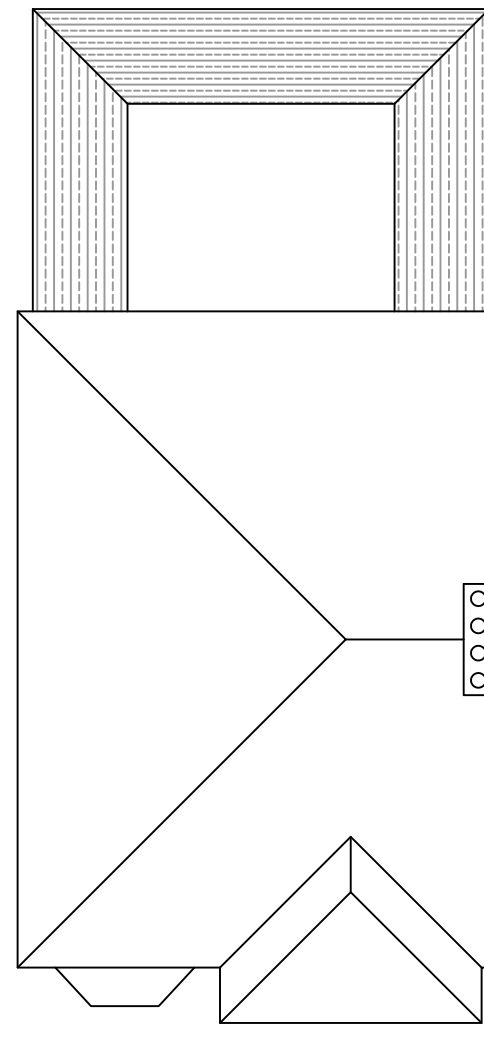


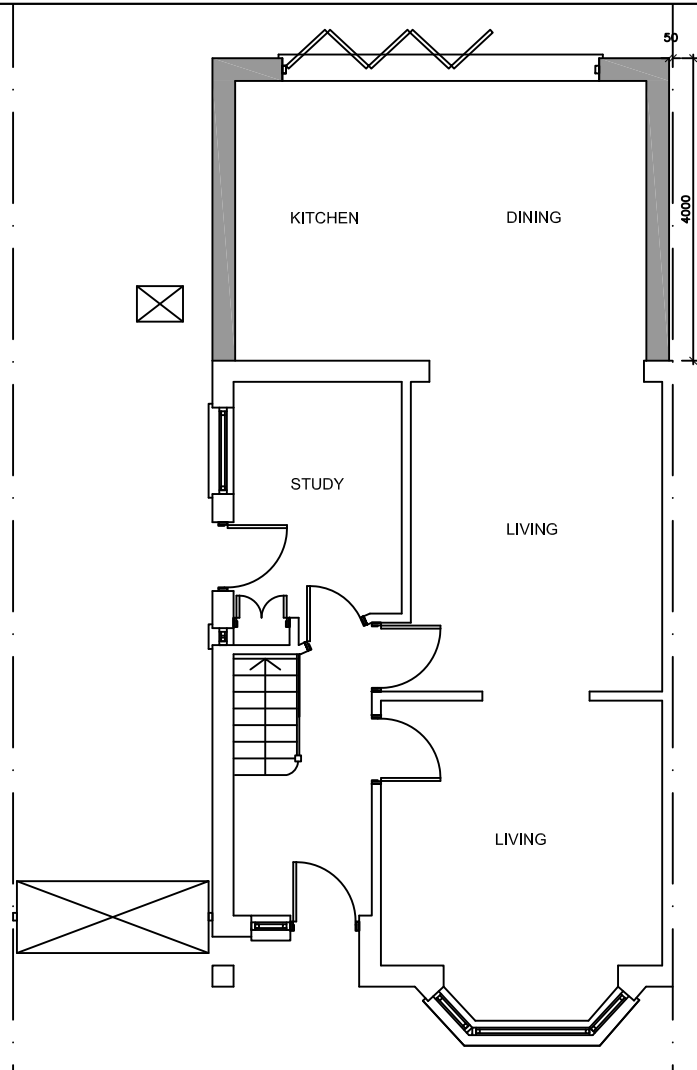

DHIVA
Designs
www.dhivadesigns.co.uk

REVISION	DESCRIPTION	BY	DATE
SITE ADDRESS			
50 WINDERMERE AVENUE, EASTCOTE, HA4 9RF			
DRAWING TITLE			
PROPOSED PLANS & ELEVATIONS			
DATE	MAY 2015	DRAWN BY	NP
SCALE	1:100 @ A3	CHECKED BY	
DRAWING NO.		REVISION	
DD108-03-P0			