
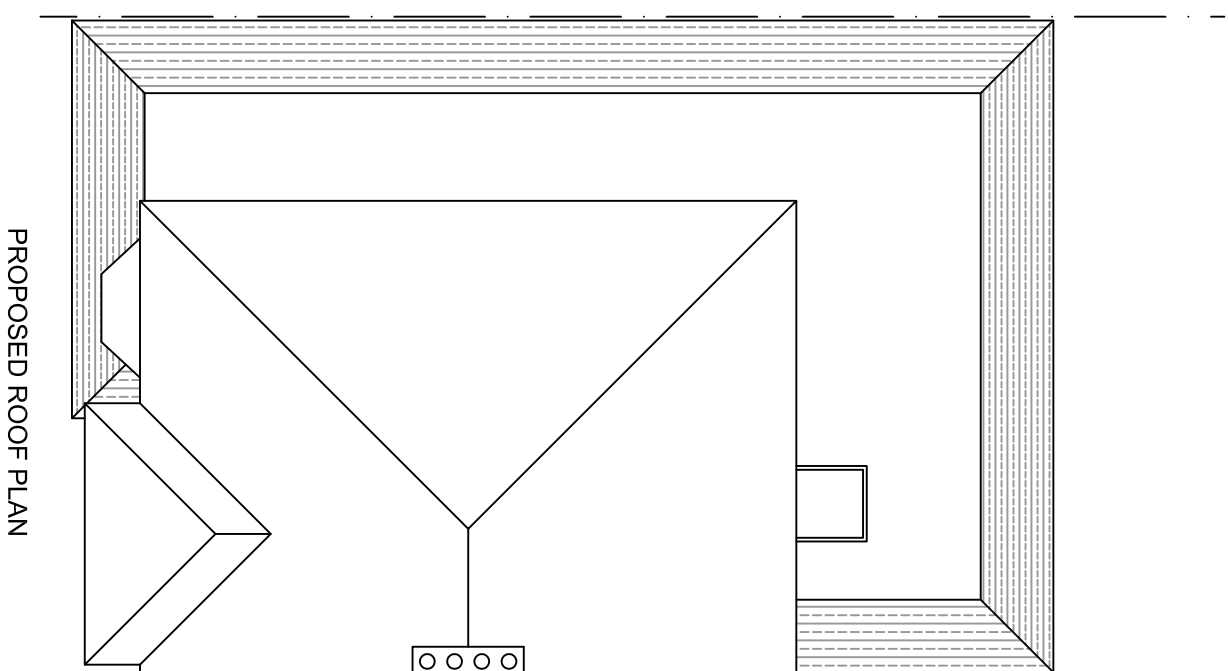


SCALE BAR 1:100

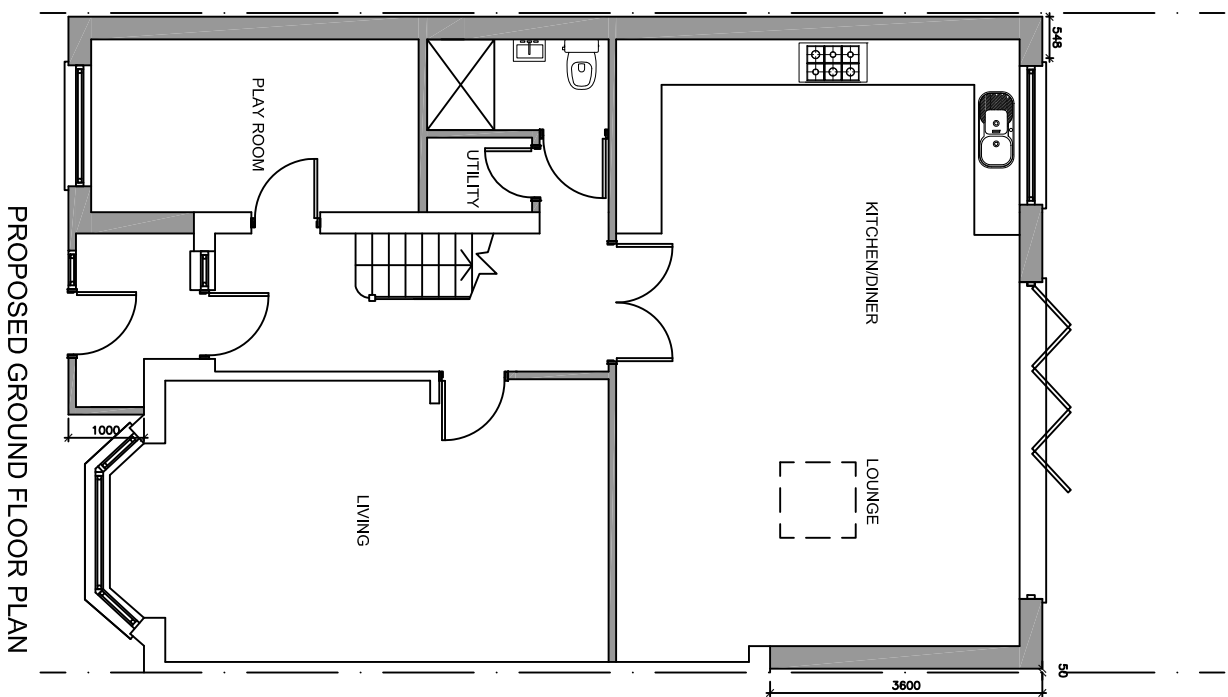

DHIVA <i>designs</i> www.dhivadesigns.co.uk																																			
<table><tr><td></td><td></td><td></td><td></td></tr><tr><td></td><td></td><td></td><td></td></tr><tr><td></td><td></td><td></td><td></td></tr><tr><td></td><td></td><td></td><td></td></tr><tr><td></td><td></td><td></td><td></td></tr><tr><td></td><td></td><td></td><td></td></tr><tr><td></td><td></td><td></td><td></td></tr><tr><td></td><td></td><td></td><td></td></tr></table>																																			
SITE ADDRESS																																			
50 WINDERMERE AVENUE, EASTCOTE, HA4 9RF																																			
<table><tr><td colspan="2">DRAWING TITLE</td></tr><tr><td colspan="2">PROPOSED PLANS</td></tr><tr><td>DATE</td><td>DRAWN BY</td></tr><tr><td>MAY 2015</td><td>NP</td></tr><tr><td>SCALE</td><td>CHECKED BY</td></tr><tr><td>1:100 @ A3</td><td></td></tr><tr><td>DRAWING NO.</td><td>REVISION</td></tr><tr><td>DD108-04-P0</td><td></td></tr></table>				DRAWING TITLE		PROPOSED PLANS		DATE	DRAWN BY	MAY 2015	NP	SCALE	CHECKED BY	1:100 @ A3		DRAWING NO.	REVISION	DD108-04-P0																	
DRAWING TITLE																																			
PROPOSED PLANS																																			
DATE	DRAWN BY																																		
MAY 2015	NP																																		
SCALE	CHECKED BY																																		
1:100 @ A3																																			
DRAWING NO.	REVISION																																		
DD108-04-P0																																			