

SERVICE ROAD
CENTRAL WAY

GARAGE / WORKSHOP

BODY WORKSHOP

OPEN
YARD

METAL PROFILE
ROOF SHEETS

CAR WASH AREA

side screen

BINS

TIMBER CLADDING
FENCE

PUBLIC PATH


METAL BARRIERS

CHURCH BUILDING

0 1 2 3 4 5 6 7 8 9 10


SCALE BAR = 1:100

30 NOV 2017

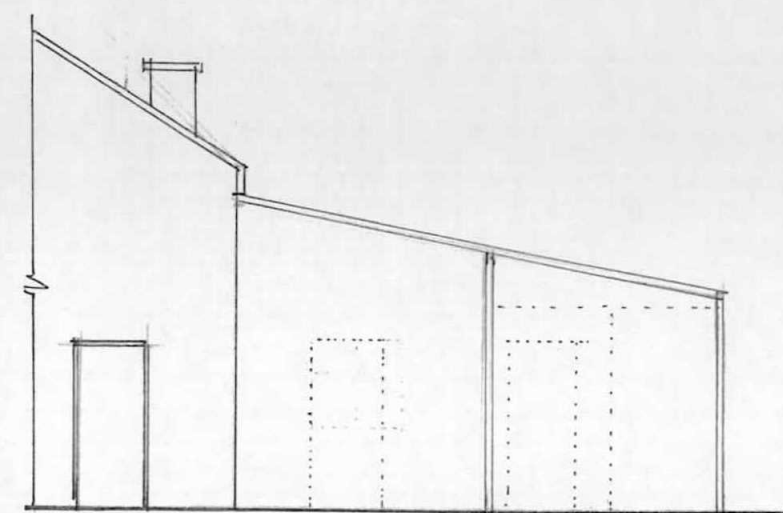

ELEVATION — (A) — 1:100

LINE OF
TIMBER
FENCE
ALONG PUBLIC
PATH

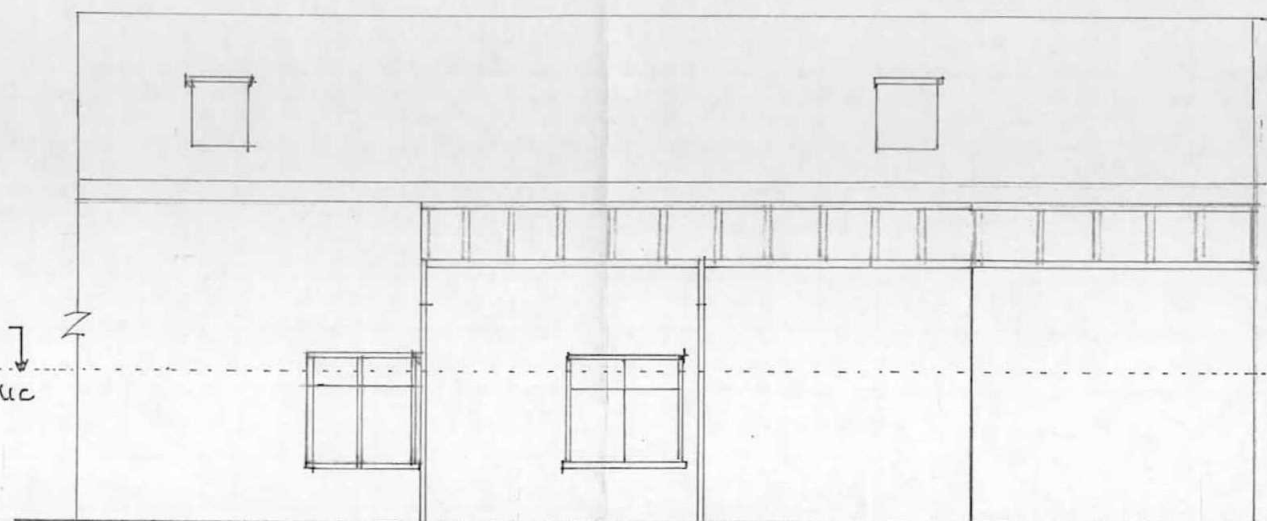

ELEVATION — (B) — 1:100

GROUND FLOOR PLAN & ELEVATIONS

NORTHWOOD COACHWORKS LTD
STATION APPROACH
NORTHWOOD, HA6 2XN

SCALE = 1:100

DATE = NOV. 2017

DRG.NO.KS/2017/01

REV.