

MATERIALS SCHEDULE

LAND ADJACENT 68 KNOLL CRESCENT, NORTHWOOD

---BRICK WORK FINISH – WIENERBERGER WESTMINSTER YELLOW FACING BRICK BY TERCA

EXAMPLE PHOTO




ROOF

---DUO EDGEMERE INTERLOCKING CONCRETE SLATE ROOF TILES BY MARLEY

COLOR ANTHRACITE

EXAMPLE PHOTO

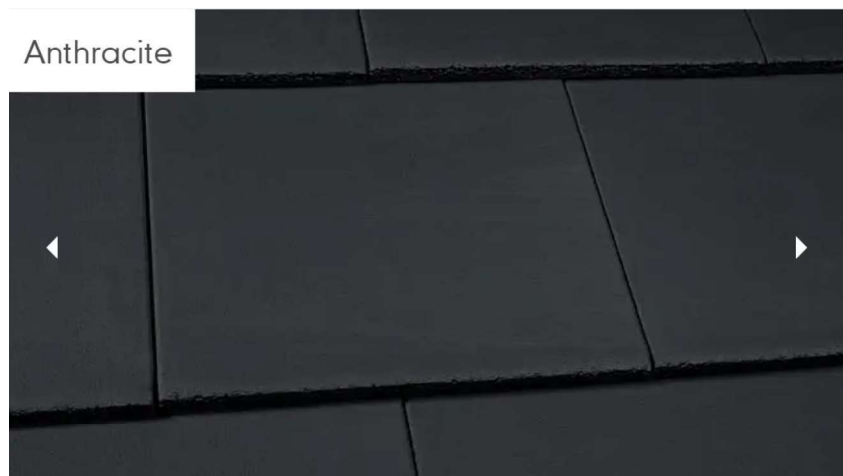

TECHNICAL DATA



EDGEMERE
INTERLOCKING
SLATES

TILEFIX
marley.co.uk/tilefix

CAD
marley.co.uk/cad

NBS specs
marley.co.uk/specrite

FIXING GUIDE
marley.co.uk/resources

TECHNICAL DATA

Size	420mm x 330mm	
Minimum pitch*	22.5° (75mm lap)	17.5° (100mm lap)
Maximum pitch	90°	
Minimum lap	75mm (22.5° and above)	100mm (below 22.5°)
Maximum gauge	345mm	
Tile thickness	18mm (nominal)	
Cover width	298mm (nominal)	
Hanging length	395mm (nominal)	
Covering capacity (net)	9.7 slates/m ² at 75mm lap	10.5 slates/m ² at 100mm lap
Weight of slating (approx.)	44 kg/m ² (0.43 kN/m ²) at 75mm lap	47.5 kg/m ² (0.47 kN/m ²) at 100mm lap
Battens required (net) lap	2.9 lin.m/m ² at 75mm lap	3.1 lin.m/m ² at 100mm lap
Batten size recommended (fixed to BS 5534)	38 x 25mm for rafters/supports not exceeding 450mm centres 50 x 25mm for rafters/supports not exceeding 600mm centres	
Fixings	Slate nails (45 x 3.35mm)	
Fixing clips	Eaves, verge and tile clips	
Authority	BS EN 490	

* The minimum recommended pitch and lap may be influenced by special circumstances, please contact the Technical Advisory Service.

SUSTAINABILITY

Green guide rating	A+ (Element refs: 812410007, 812410018, 812410049)
BES 6001	Excellent
Embodied carbon	Low carbon footprint of 10.67 CO ₂ e/m ²

EDGEMERE†

Enhanced with a broken bond, provides not only a more slate-like appearance, but an affordable upgrade to standard interlocking tiles.

DUO EDGEMERE‡

The addition of a mock bond down the centre of the tile, creates the appearance of a small format slate.

RIVEN EDGEMERE†

A randomised texture applied to the surface, ensures an attractive and variegated appearance, providing a finish which even more closely resembles natural slate.

EDGEMERE FITTINGS

Available in all colours to match main slates.


COLOUR AVAILABILITY

	SMOOTH GREY (S) – Edgemere – Duo Edgemere – Riven Edgemere
	OLD ENGLISH DARK RED (S) – Edgemere – Duo Edgemere
	SMOOTH BROWN (S) – Edgemere – Duo Edgemere
	ANTHRACITE (S) – Edgemere – Duo Edgemere – Riven Edgemere

Key (S) Smooth finish

† Edgemere and Riven Edgemere should be laid broken bond. The required broken bond pattern is created by the introduction of half slates, to form verges in alternate courses.

‡ Duo Edgemere should be laid a quarter broken bond. The required broken bond pattern is created by the introduction of three quarter width slates, cut from standard slates on site to form verge slates in alternate courses.

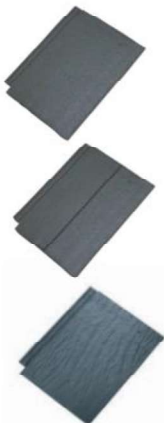

ROOF WINDOWS---WHITE UPVC VELUX ROOF LIGHT

Example photo



DOORS AND WINDOWS---WHITE UPVC

Example photo



