
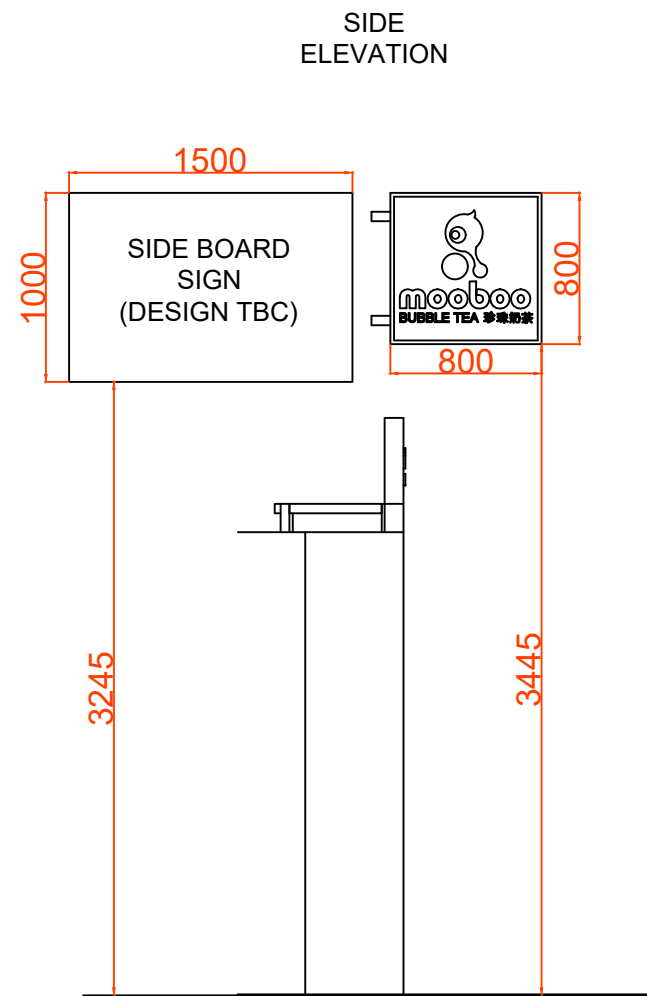


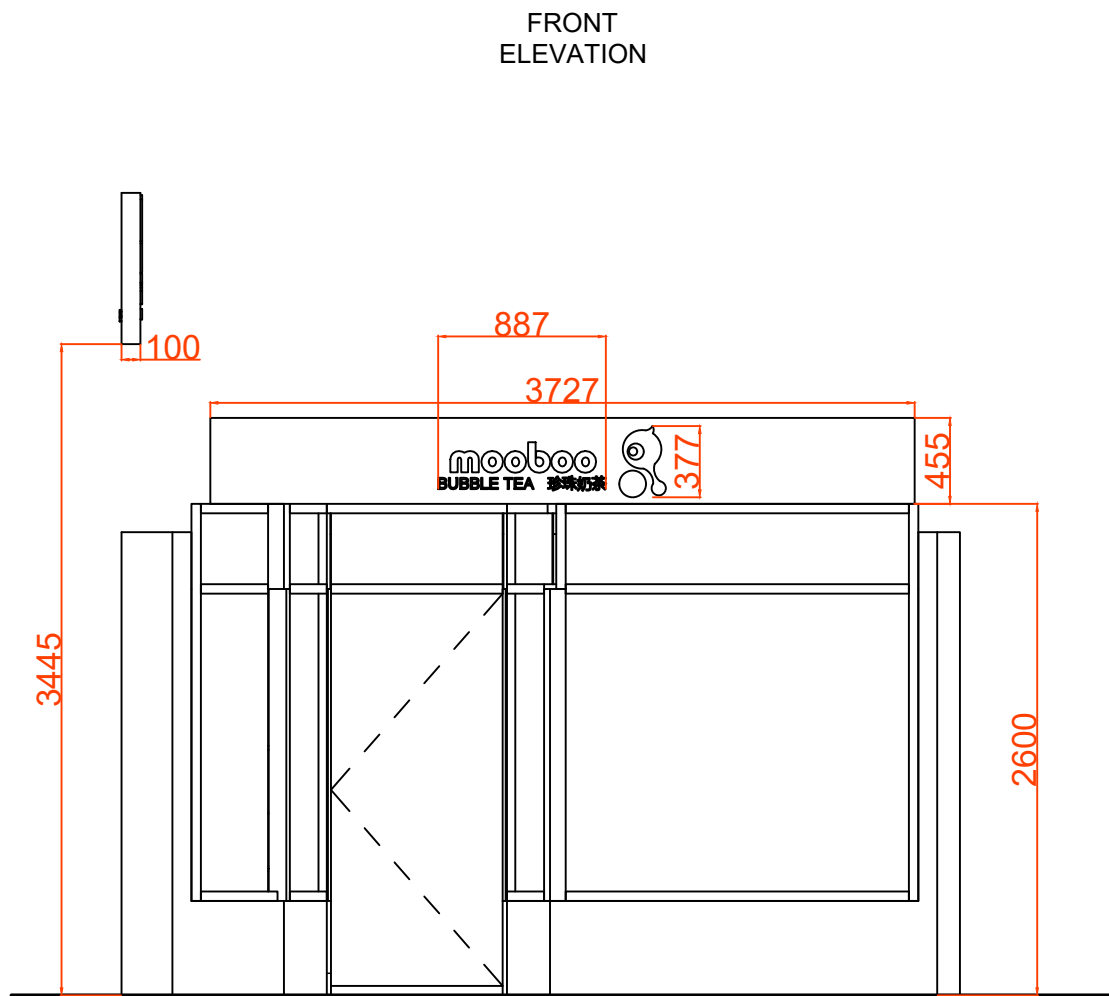

NOTES:
SEVEN CONTRACTORS DO NOT ACCEPT LIABILITY FOR ANY ERRORS AND OMISSIONS ARISING FROM THE PREPARATION OF BASE BUILD DRAWINGS WHICH ARE DERIVED FROM ORIGINAL MATERIAL PROVIDED BY OTHERS. ALL DISCREPANCIES ARE TO BE REPORTED TO SEVEN CONTRACTORS. GRID LINES ARE FOR REFERENCE PURPOSES ONLY. ALL DIMENSIONS TO BE VERIFIED BY CONTRACTOR ON SITE PRIOR TO ANY WORKS COMMENCING. DO NOT SCALE FROM THIS DRAWING. THIS DOCUMENT IS THE PROPERTY OF SEVEN CONTRACTORS. COPYRIGHT IS RESERVED BY SEVEN CONTRACTORS, AND THE DRAWING IS ISSUED ON THE CONDITION THAT IS NOT COPIED, REPRODUCED OR RETAINED BY, NOR DISCLOSED TO ANY UNAUTHORIZED PERSON, EITHER WHOLLY OR IN PART, WITHOUT THE CONSENT IN WRITING FROM SEVEN CONTRACTORS. © SEVEN CONTRACTORS / HTTPS://SEVENCONTRACTORS.CO.UK
NOTES & REVISIONS:
A - proposed signage
CLIENT:
MOOBOO
PROJECT ADDRESS:
63 HIGH ST UXBRIDGE UB8 1JP
DRAWING TITLE:
MOOBOO RETAIL UNIT PROPOSED SIGNAGE
SCALE:
1:40
DWG NO:
2129
REVISION:
A
DATE:
06/08/2021
DRAWN BY:
LK
CHECKED BY:
EZ