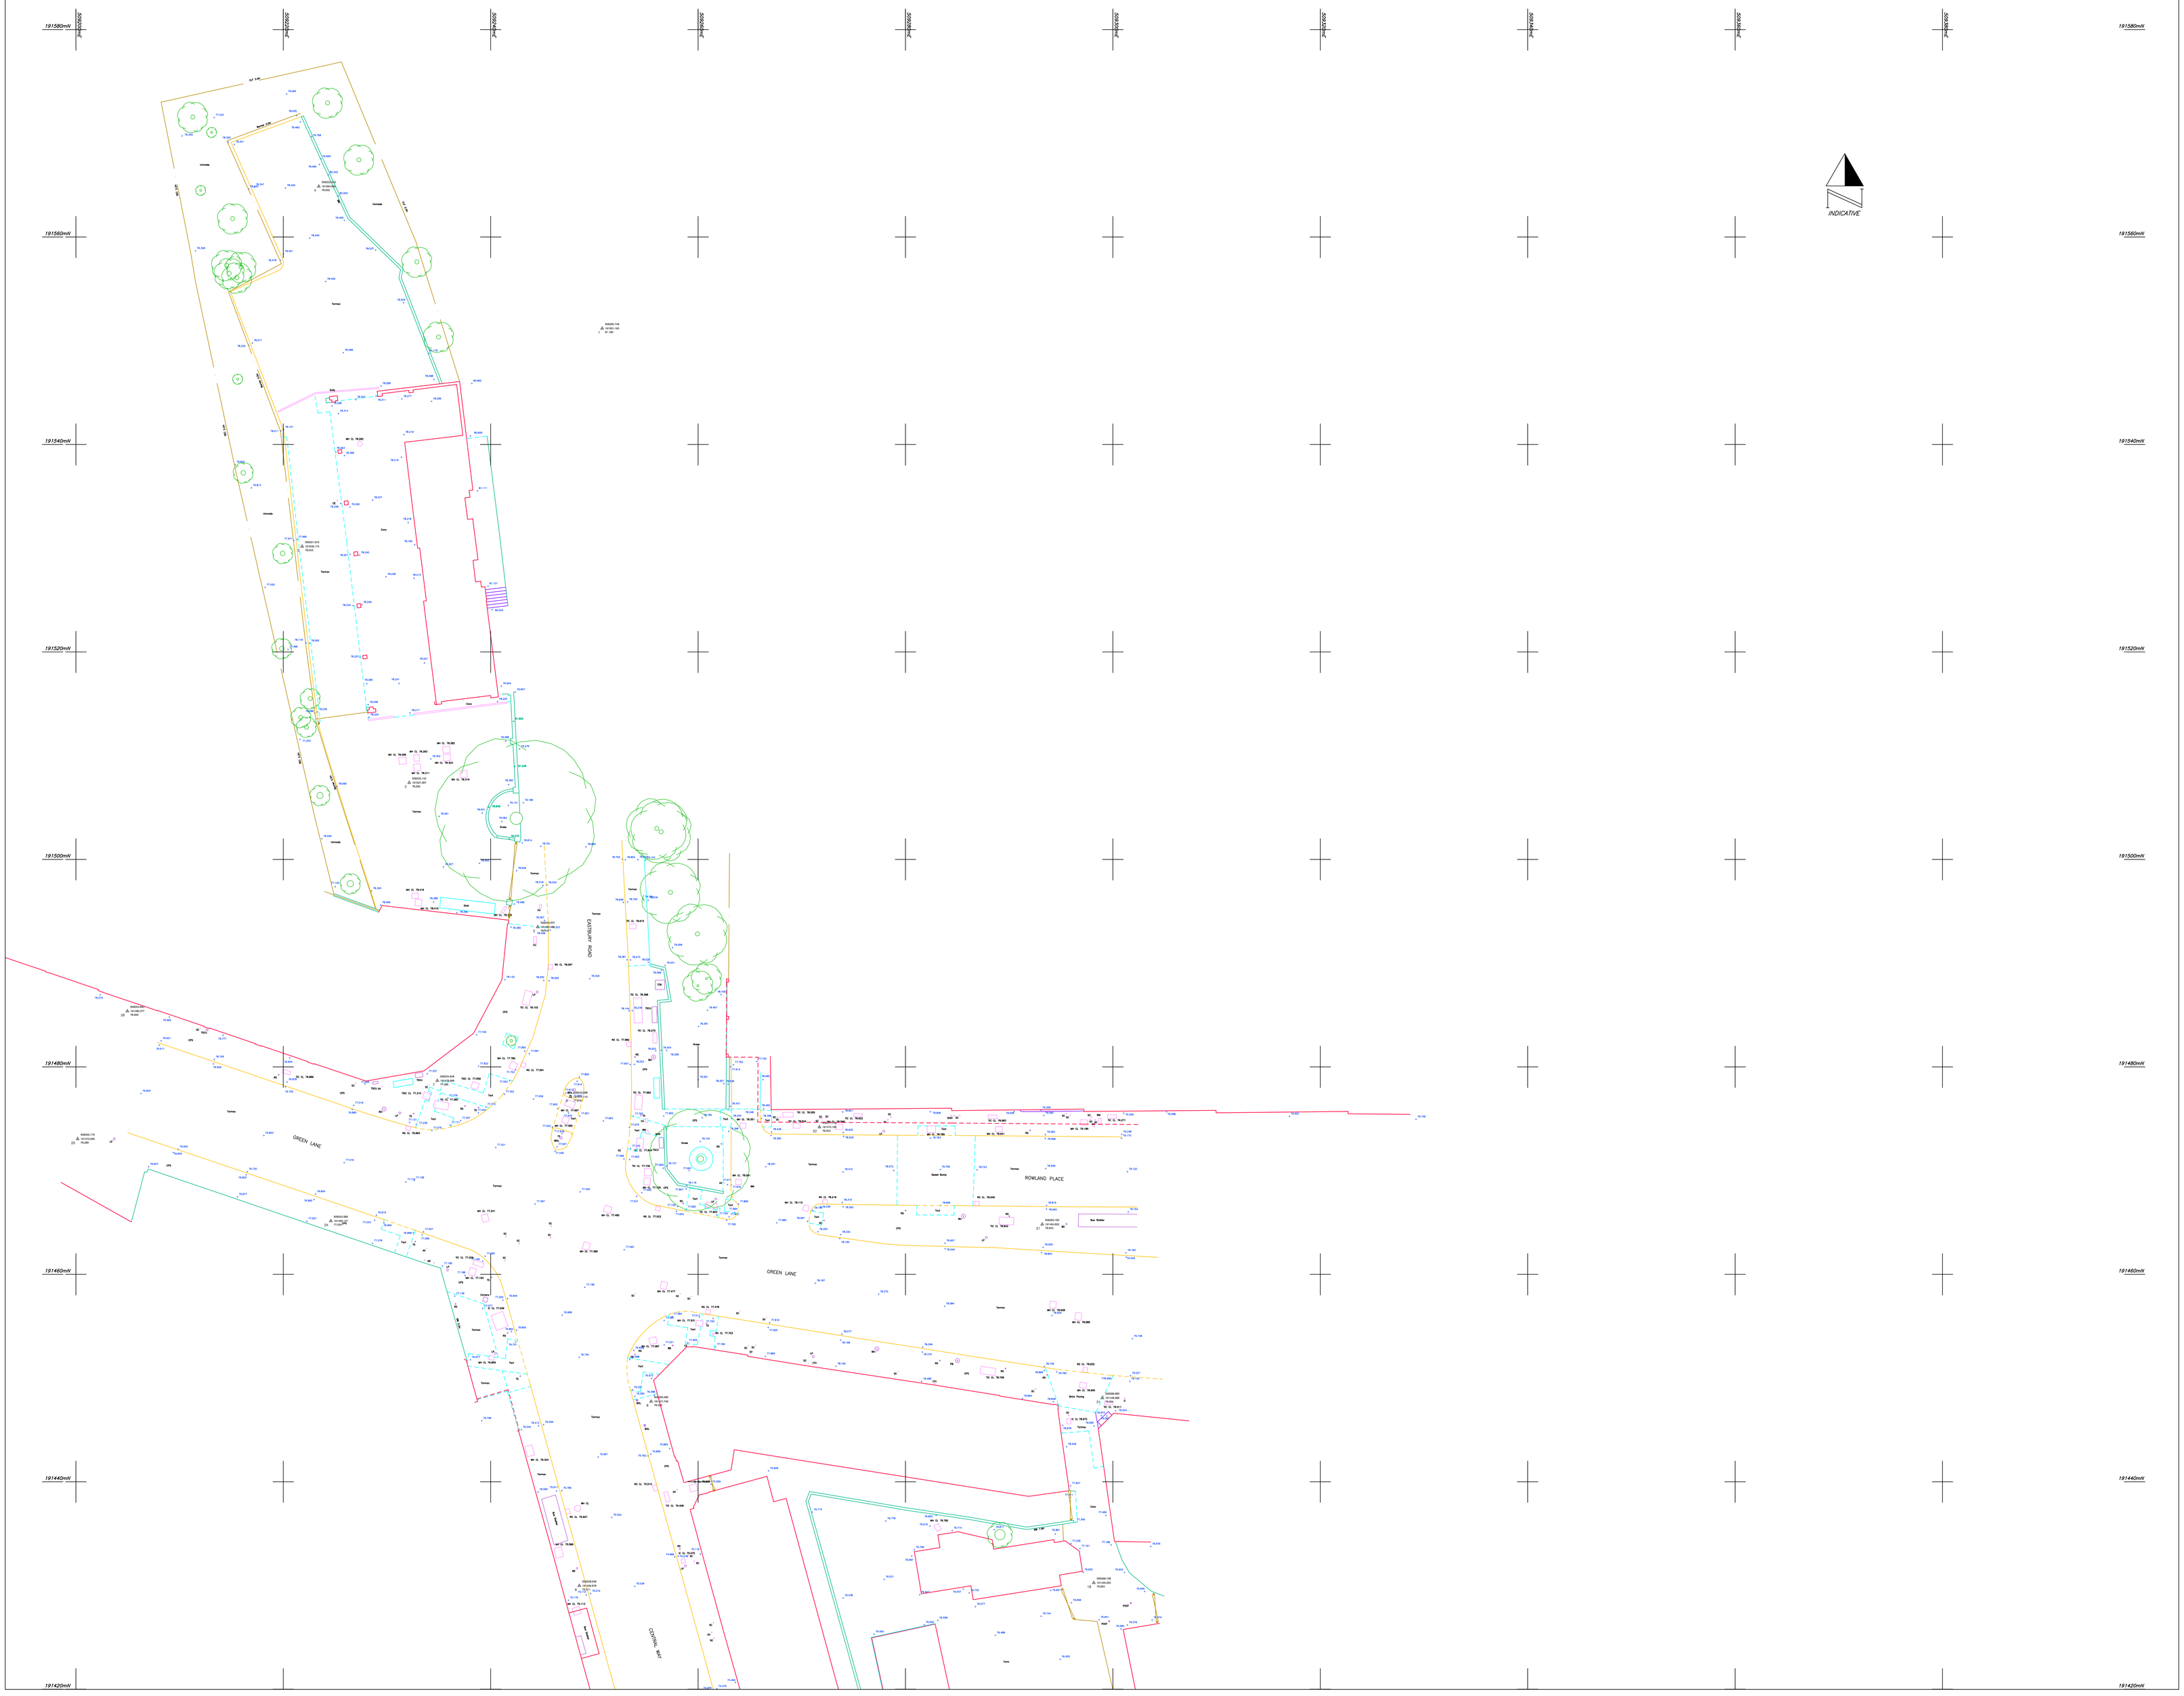

SURVEYED BY

ABM surveys

UNIT 23 HEWITTS ESTATE
ELMBRIDGE ROAD
CRANLEIGH
SURREY
GU6 8LW

T: 01483 542940
E: info@abmsurveys.co.uk
www.abmsurveys.co.uk

OUR REF 2693

REVISION

No.	DATE	REVISION

LEVEL DATUM

DATUM USED : OS ACTIVE GPS NETWORK

BENCH MARK : STATION 1

VALUE : 81.180m

ABBREVIATIONS (Where Applicable)

AC	AIR CONDITIONING UNIT	IC	INSPECTION COVER
AD	AREA DRAIN	IL	INVERT LEVEL
ASS	ASSUMED CONNECTION	LP	LAMP POST
AV	AIR VALVE	MH	MANHOLE
BL	BOLLARD LIGHT	NB	NEWSBOX
BGP	BREAK GLASS POINT	NBD	NOTICE BOARD
BOL	BOLLARD	NFI	NO FURTHER INFORMATION
BW	BRICK WALL	NP	STREET NAME PLATE
CAB	CABINET	O/H	OVERHEAD
CD	CABLE DUCT	P	POST
CE	CLEANING EYE	PL	PAVEMENT LIGHT
CL	COVER LEVEL	RAD	RADIATOR
CM	CONTROL METER	RG	ROAD GULLEY
CONC	CONCRETE	RS	ROAD SIGN
CPS	CONC. PAVING SLABS	RSJ	ROLLED STEEL JOIST
CS	CONC. SETTS/BLOCK	SP	SOIL VENT PIPE
CTV	CABLE TELEVISION	PWP	Main WATER PIPE
D	DOOR HEIGHT	SC	STOP COCK
DP	DOWN PIPE	SH	SHRUB HEIGHT
ECP	ELEC. CABLE PIT	SKL	SKY LIGHT
EIC	ELECTRICITY IC	SL	SUMP LEVEL
EJB	ELECTRICITY JUNC BOX	SP	SOIL VENT PIPE
EP	ELECTRICITY POLE	SVP	SOIL VENT PIPE
ER	EARTHING ROD	TCB	TELEPHONE CALL BOX
F	FENCE	TC	TELECOMMUNICATIONS IC
FH	FIRE HYDRANT	TH	TREE/SHRUB HEIGHT
FTG	FEEDS INTO GROUND	TP	TELEPHONE POLE
FL	FLOOR LEVEL	TS	TRAFFIC SIGNAL
FP	FEEDER PILLAR	TSCU	TS CONTROL UNIT
G	GULLEY	UL	UNDER SIDE LIFT
GV	GAS VALVE	VP	VENT PIPE
H	HEIGH	WH	WINDOW HEAD HEIGHT
HB	HOSE BASIN	WL	WINDOW LEVEL
HD	HEATING DUCT	WS	WINDOW SILL HEIGHT
HYD	HYDRANT	WV	WATER VALVE

FENCE TYPES AND DETAILS

BWF	BARBED WIRE	PWF	POST & RAIL
CBF	CLOSED BOARDED	PWF	POST & WIRE
CLF	CHAIN LINK	RF	RAILINGS
OPF	OPEN PALING	SF	SECURITY
IRF	IRON RAILINGS	(SEC)	SECURITY
OBF	OPEN BOARDED		

LEGEND

	SURVEY STATION	W	FRESH WATER
	BANK	E	O/H ELECTRICITY
		E	U/G ELECTRICITY
2.50	CEILING HEIGHT	T	O/H TELEPHONE
	FLOOR BOARD DIRECTION	T	U/G TELEPHONE
		G	GAS
+ 12.34	LEVEL POSITION	CTV	CABLE TELEVISION
	REGISTRATION MARK		FOUL DRAINAGE
			STORM DRAINAGE
	SAPLING		HEDGE
			FENCE

JOHN McASLAN & PARTNERS
7-9 WILLIAM ROAD
LONDON
NW1 3ER

JOB TITLE

GREEN LANE
NORTHWOOD

DRAWING TITLE

SITE SURVEY

SCALE	Drawing No:
1/200	Sheet 1 of 3
DATE: DEC 14	SHEET SIZE: A0