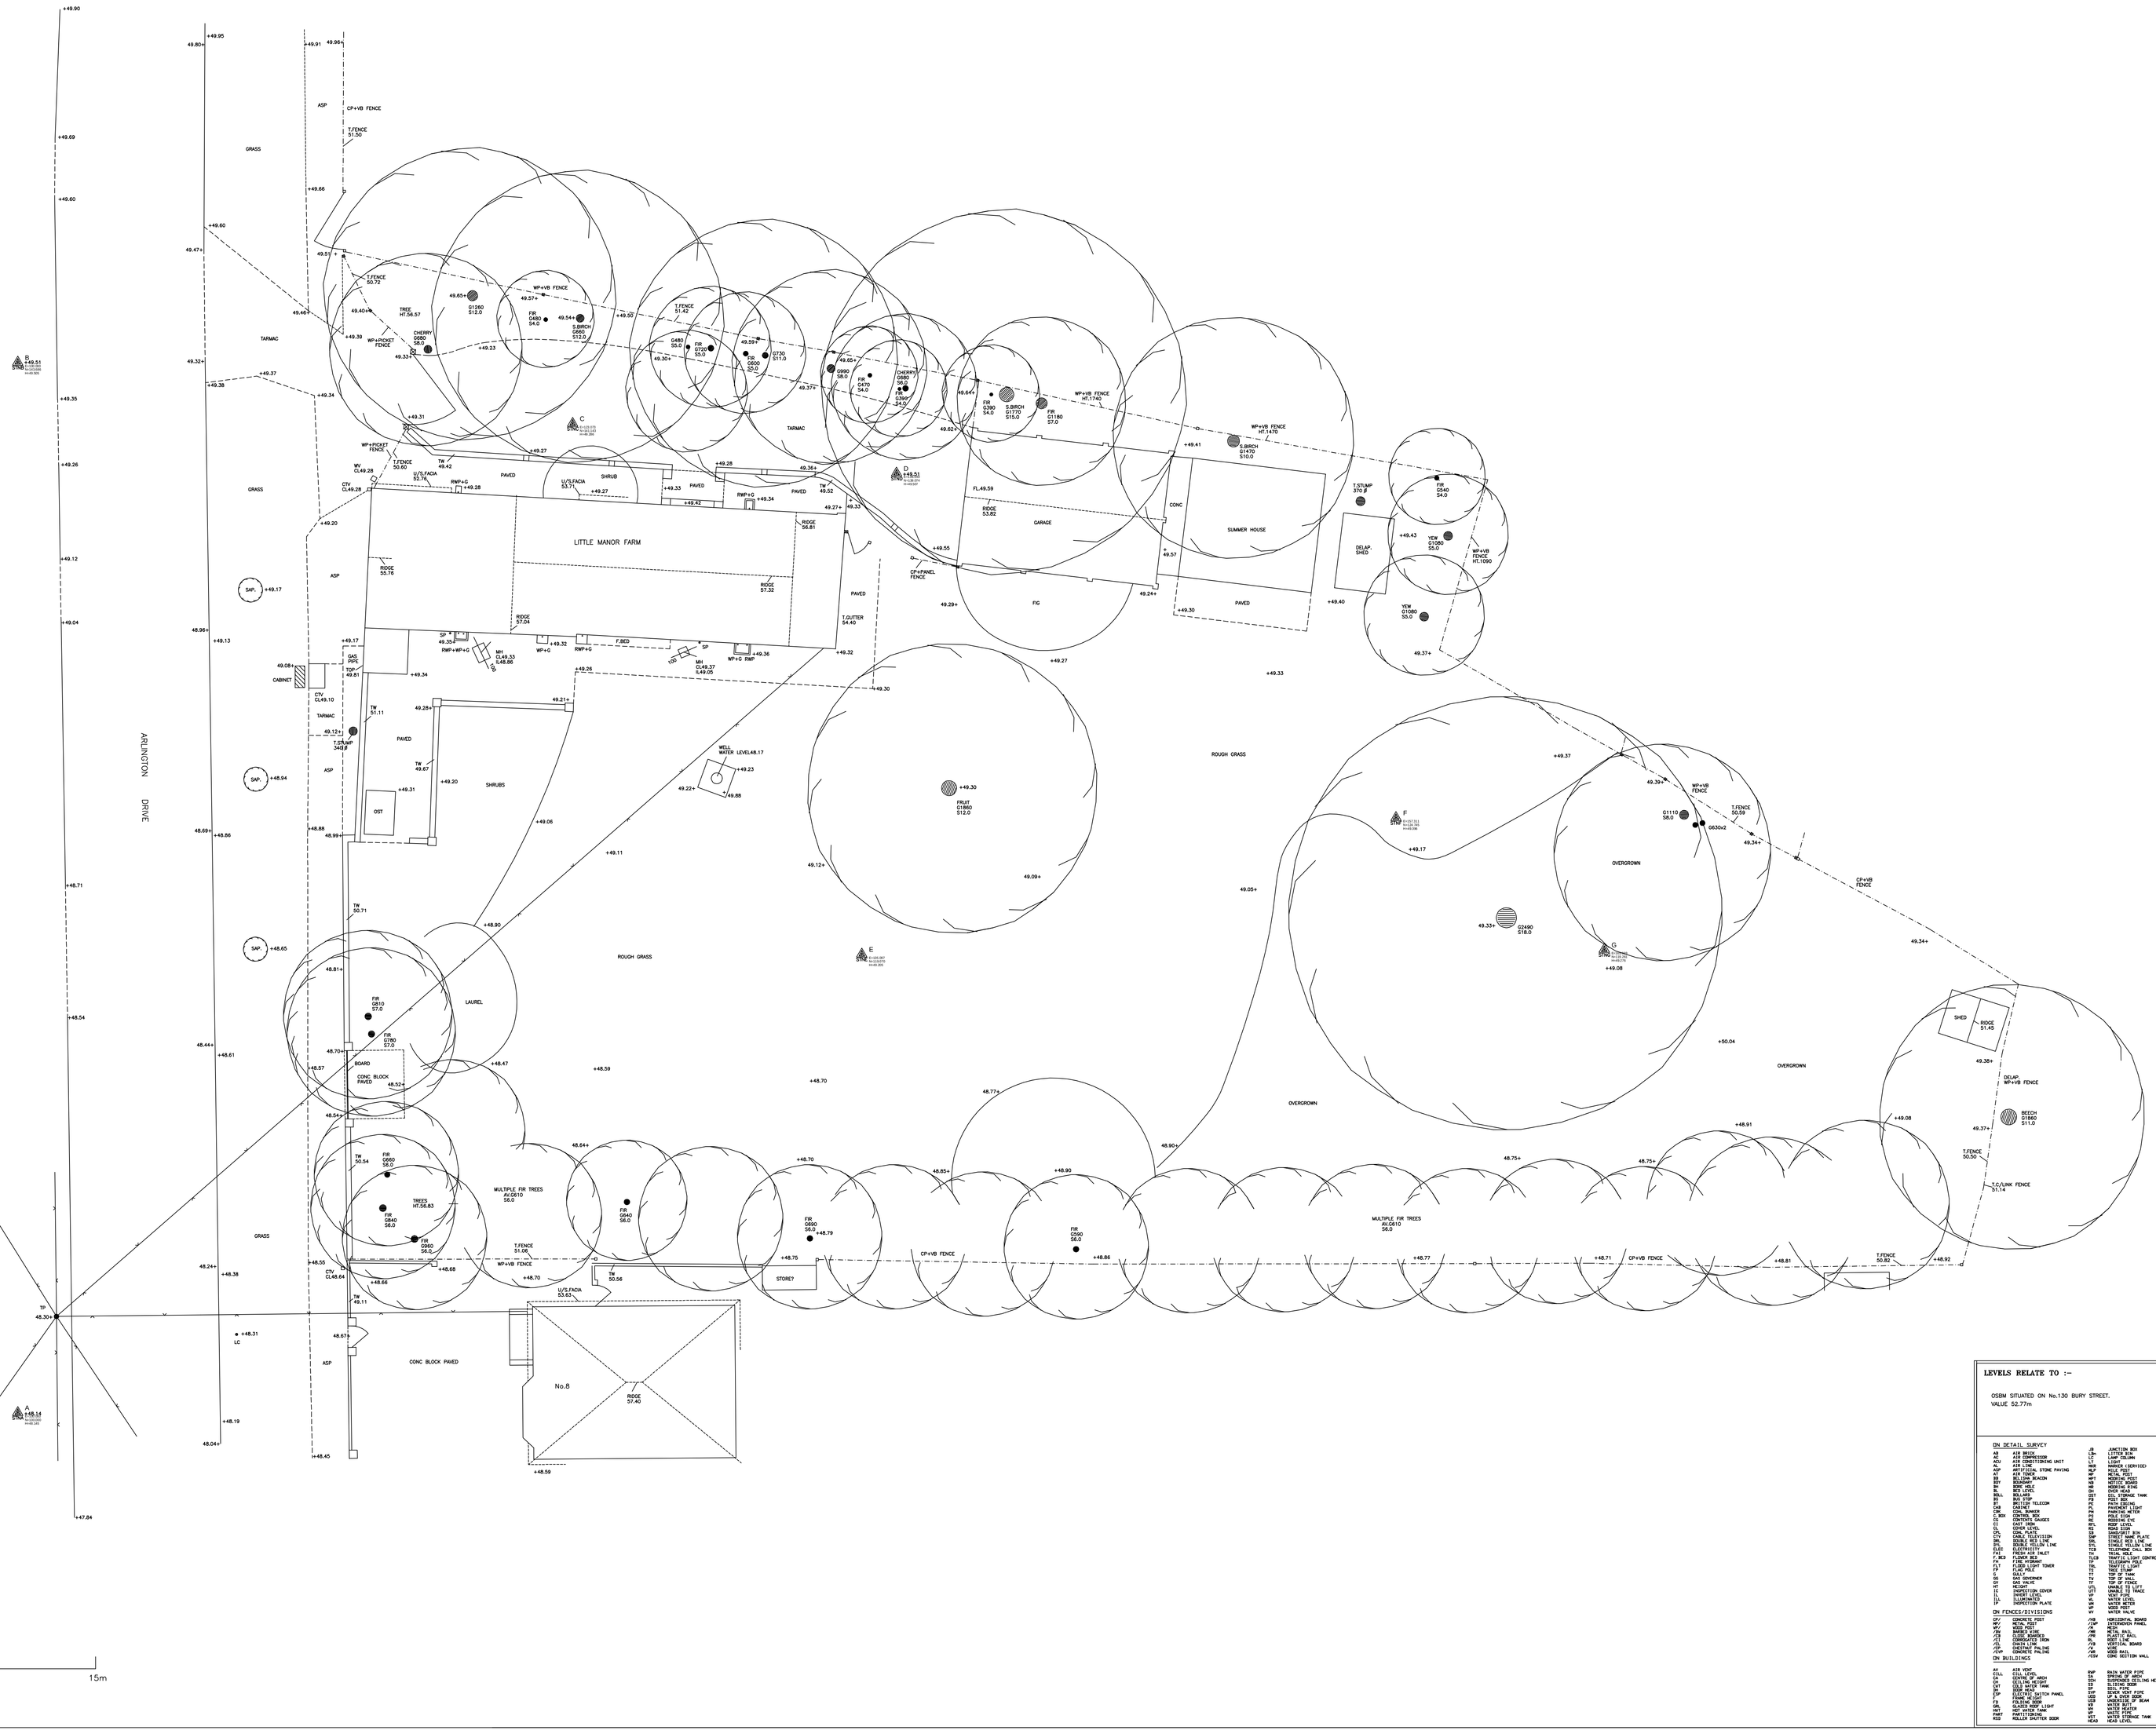

LEVELS RELATE TO :-

OSBM SITUATED ON No.130 BURY STREET.
VALUE 52.77m

ON DETAIL SURVEY

AB	AIR BRICK	JB	JUNCTION BOX
AC	AIR CONDITIONING	LC	LAMP COLUMN
ACU	AIR CONDITIONING UNIT	LI	LIGHT (SELKIRK)
APav	ASPHALT PAVING	MH	MANHOLE
BBQ	BARBECUE	MHRE	MANHOLE (SERVICED)
BH	BOREHOLE	MP	METAL POST
BRK	BRICK RETAINING	MW	METAL WELL
BS	BOLLARD	NP	NEWSPAPER STAND
BTA	BOTTLE TELECOM	NB	NOTICE BOARD
BW	BOX WELL	OH	OVER HEAD
CBA	CABLE BOX	OHP	OVER HEAD POLE
CBT	CABLE TELECOM	OT	OIL STORAGE TANK
CCTV	CCTV CAMERA	PB	POST BOX
CH	CONC HANDS	PC	PASSENGER CAT
CK	CONC KERBS	PD	PASSENGER DOOR
CL	CONCRETE LEVEL	PM	PARKING METER
CP	CONCRETE POST	PO	POST OFFICE
CS	CONCRETE STEPS	PS	PASSING PLACE
CSL	CONCRETE SLAB	RG	RAIN GUTTER
CVL	CONCRETE VEHICLE	RS	RAIN SIDE
DC	DRAIN COVER	SA	SERVICE AREA
DCL	CABLE TELECOM	SP	STREET LAMP PLATE
DTL	DOUBLE TELECOM LINE	STL	STREET TELECOM LINE
ELL	ELECTRIC LINE	TBL	TELECOM BOX LINE
FHC	FRESH AIR INLET	TC	TELE CALL BOX
F_BX	FLOWER BOX	TL	TRAFFIC LIGHT CONTROL BOX
FT	FLOWER TOWER	TP	TRAFFIC LIGHT
GT	GAS GOVERNOR	TS	TRAFFIC SIGNAL
GV	GAS VALVE	TT	TOP OF TANK
HH	HAND HOLE	TW	TOP OF WALL
HP	HOSE POINT	VC	VEHICLE CROSS
IC	INSPECTION COVER	VT	VEHICLE TO TRACE
LB	LETTER BOX	WA	WATER AIR
LD	LIGHTPOST	WL	WATER LEVEL
LP	LIGHTPOST + LP.S	WM	WATER METER
		WV	WATER VALVE
ON FENCES/SYSTEMS		WW	WATER WELL
APY	CERAMIC POST	HTW	HORIZONTAL BOARD
CP	CONC POST	VTW	VERTICAL BOARD
GAT	GATE	HR	METAL RAIL
HED	HEDGE	PR	PLASTIC RAIL
LCS	CLOSE BOARDED	PRL	PLASTIC RAIL
LOS	LOOSE BOARDED	RL	RAILING
OG	OPEN GRATING	SN	STATION BOARD
PAL	PALISADE FENCING	WR	WIRE RAIL
PCP	CONCRETE PALING	WW	WOOD RAIL
		CBW	CONC BOTTOM WALL
ON BUILDINGS			
AV	AIR VENT	RWP	RAIN WATER PIPE
CH	CHIMNEY	SVP	SOIL VENT PIPE
DW	DOOR OR WAY	SHR	SPECIALIZE SECTION HEIGHT
EA	ELEVATION AREA	SL	SLOPING SLATE
FL	FLAT ROOF	SR	SLOPING ROOF
FP	FIRE ESCAPE	SW	SHOW VIEW WINDOW
GR	GARAGE DOOR	TR	TRANSLUCENT ROOF
LA	LANTERN	UB	UNDERSIDE OF BEAM
LW	LOW LEVEL LIGHT	VP	VENT PIPE
PART	PARTITIONING	WH	WATER HEATER
PIT	PARTITIONING	WT	WATER STORAGE TANK
RSD	ROLLER SHUTTER DOOR	WLE	WIRE LEVEL

W.P.G.SURVEYS
LAND SURVEYORS
MEADWAY HOUSE, 17-21 BRIGHTON ROAD
SUTTON, SURREY, SM2 5LN
TEL.020 8390 2711 FAX.020 8390 6277

SITE
ARLINGTON DRIVE
RUISLIP
MIDDLESEX

DRAWING
SITE SURVEY

SCALE 1:50	DATE JAN 2017	JOB NO 5296	
SURVEYED BY SP,CW		DRAWING NO 01	
DRAWN BY SP			

FOR
MR.KUMANAN